

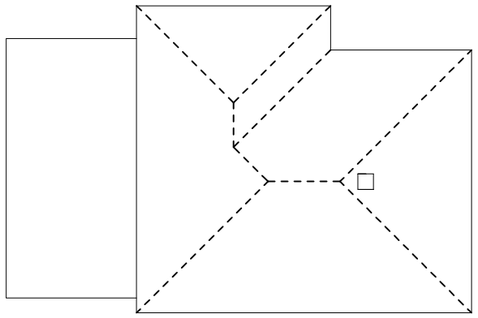



Proposed Roof Plan

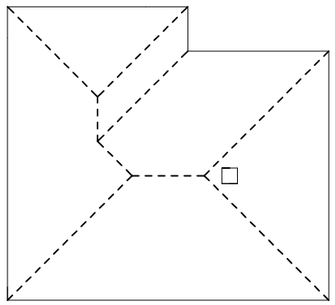

Existing Roof Plan

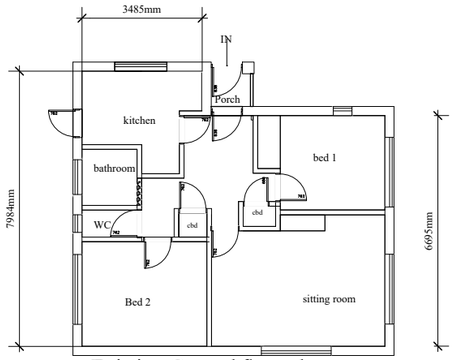

Existing Ground floor plan

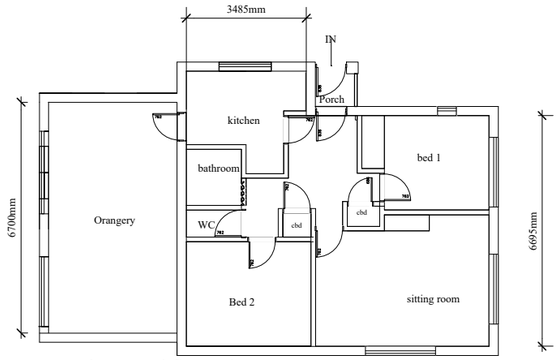

Proposed Ground floor plan




Side



Front

Side

Back

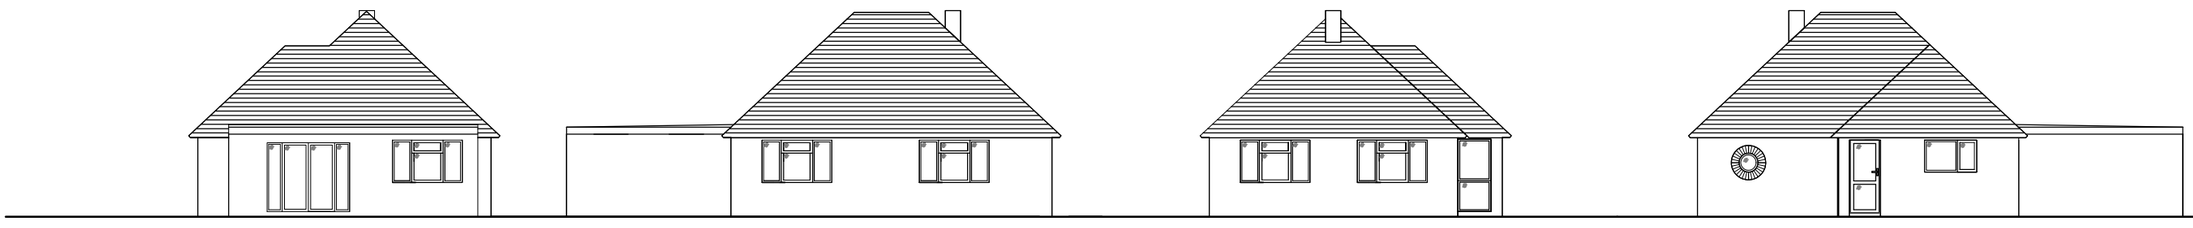


Proposed North West Rear Elevation

Proposed South West Side Elevation

Proposed South East Front Elevation

Proposed North East Side Elevation

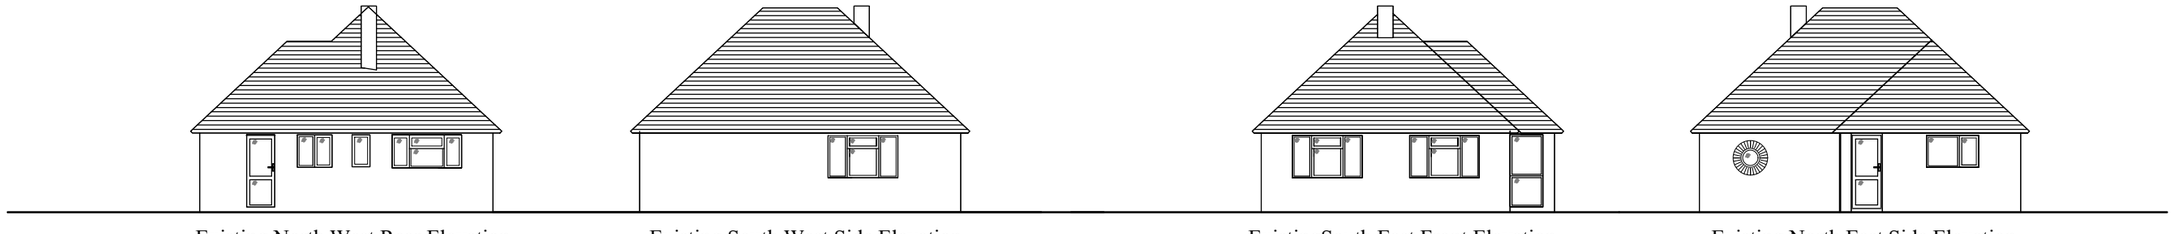

Existing North West Rear Elevation

Existing South West Side Elevation

ExistingSouth East Front Elevation

Existing North East Side Elevation

Do not scale from this drawing except for planning purposes.
Contractor to take and check all dimensions on site before work commences.
Discrepancies to be reported to Administrator.Subcontractor to verify all dimensions on site before making a shop drawing or commencing manufacture.
This drawing is copyright and must not be reproduced without permission.

Cavendish Close

04/2024

Revisions:

Notes:

1:50 @A1

Scale:

Proposed Extension

TP1.1

Sheet No.