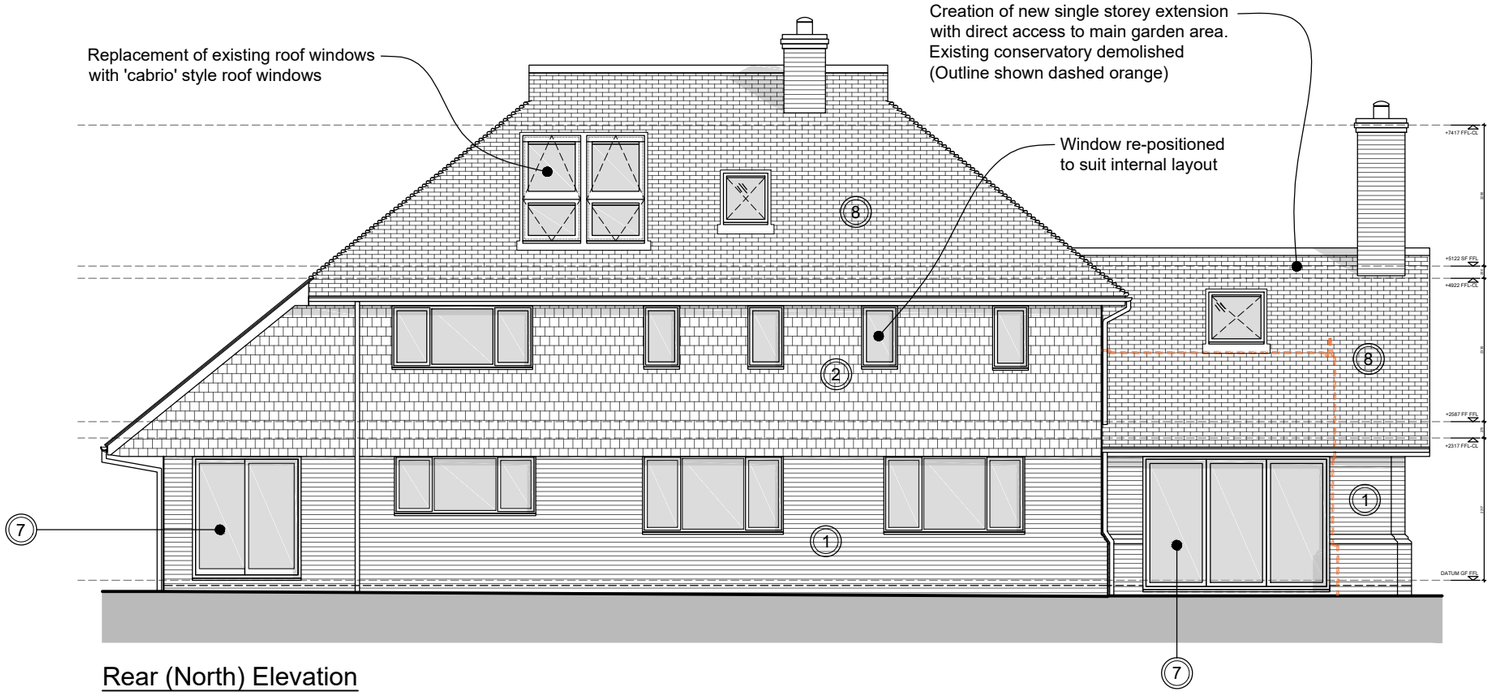


Rear (North) Elevation

@ 1:100 Scale

0m 1m 2m 3m 4m 5m 10m

Scale Bar @ 1:100

Materials / Finishes:

1. Red facing brick finish with plinth course and ad-hoc mixed stone quoins/blocks in areas.
2. Mixed brindle clay hung tile finish
3. White painted smooth render
4. Horizontal timber cladding
5. Timber entrance door
6. Oak framed porch
7. Black framed aluminium frame sliding / bi-fold door
8. Mixed brindle clay tiles

Note:
- Black / Grey framed windows throughout
- Black plastic rainwater goods throughout

PLANNING

Notes:
> Issued for Planning Approval. Do not use for the purposes of ordering/purchasing.
> Figured dimensions to take precedence over scaling from drawing.
> Drawing to scales as noted. All dimensions in millimetres unless noted otherwise. Check all dimensions and levels on site.
> These drawings are subject to Planning and Building Regulation Approval or any other statute in law before construction commences.
> For details of all structural, mechanical and electrical works where mentioned, refer to relevant specialist's drawings, specification and documentation.
> If any discrepancies are found in the drawings these are to be brought to the attention of Daintree Design for rectification.
> Boundary lines are indicative only. Exact location of boundaries should be determined on site before work commences.
> Drawing to be printed in colour.

Symbols Key:

+XXXX	Indicates levels on section and elevation
(+XXXX)	Floor to ceiling level (FFL - CL)
+XXXX	Other spot level taken from FFL, e.g. door height
XXXX CH XXXX FC	Window level: suffixed FC = FFL to Cill; CH = Cill to Head; CLH = Ceiling Level to Head.
Falls	Direction of falls for ramps roofs etc.
span	Direction of span for joists
UP	Indicates a change in floor level. Arrow always points up from lower to higher level.

Rev	Date	Description	By	Chk

Daintree Design

a: Daintree Design, PO Box 5584, Brighton, BN50 8WG.
t: 01273 286 683
e: hello@daintreedesign.co.uk
w: www.daintreedesign.co.uk

Client
S. Domagala & T. Boden

Project
'Yeomans', Harborough Hill, Pulborough, RH20 2PW.

Title
Proposed: Elevations

Scale
1:100 @ A3

Date
March 2025

Drawing Number
D2431-351(~)

© Copyright Daintree Design | Daintree design acting as Principal Designer under CDM 2015 & The Building Safety Act 2023 - Appointed: 20/10/24 Appointment Concluded: TBC - Project Ongoing