
Location Plan

Site Address: **Easting: 507357 Northing: 129557**

PlanningPortal

Date Produced: **06-Jun-2025**

Scale: **1:2500 @A4**

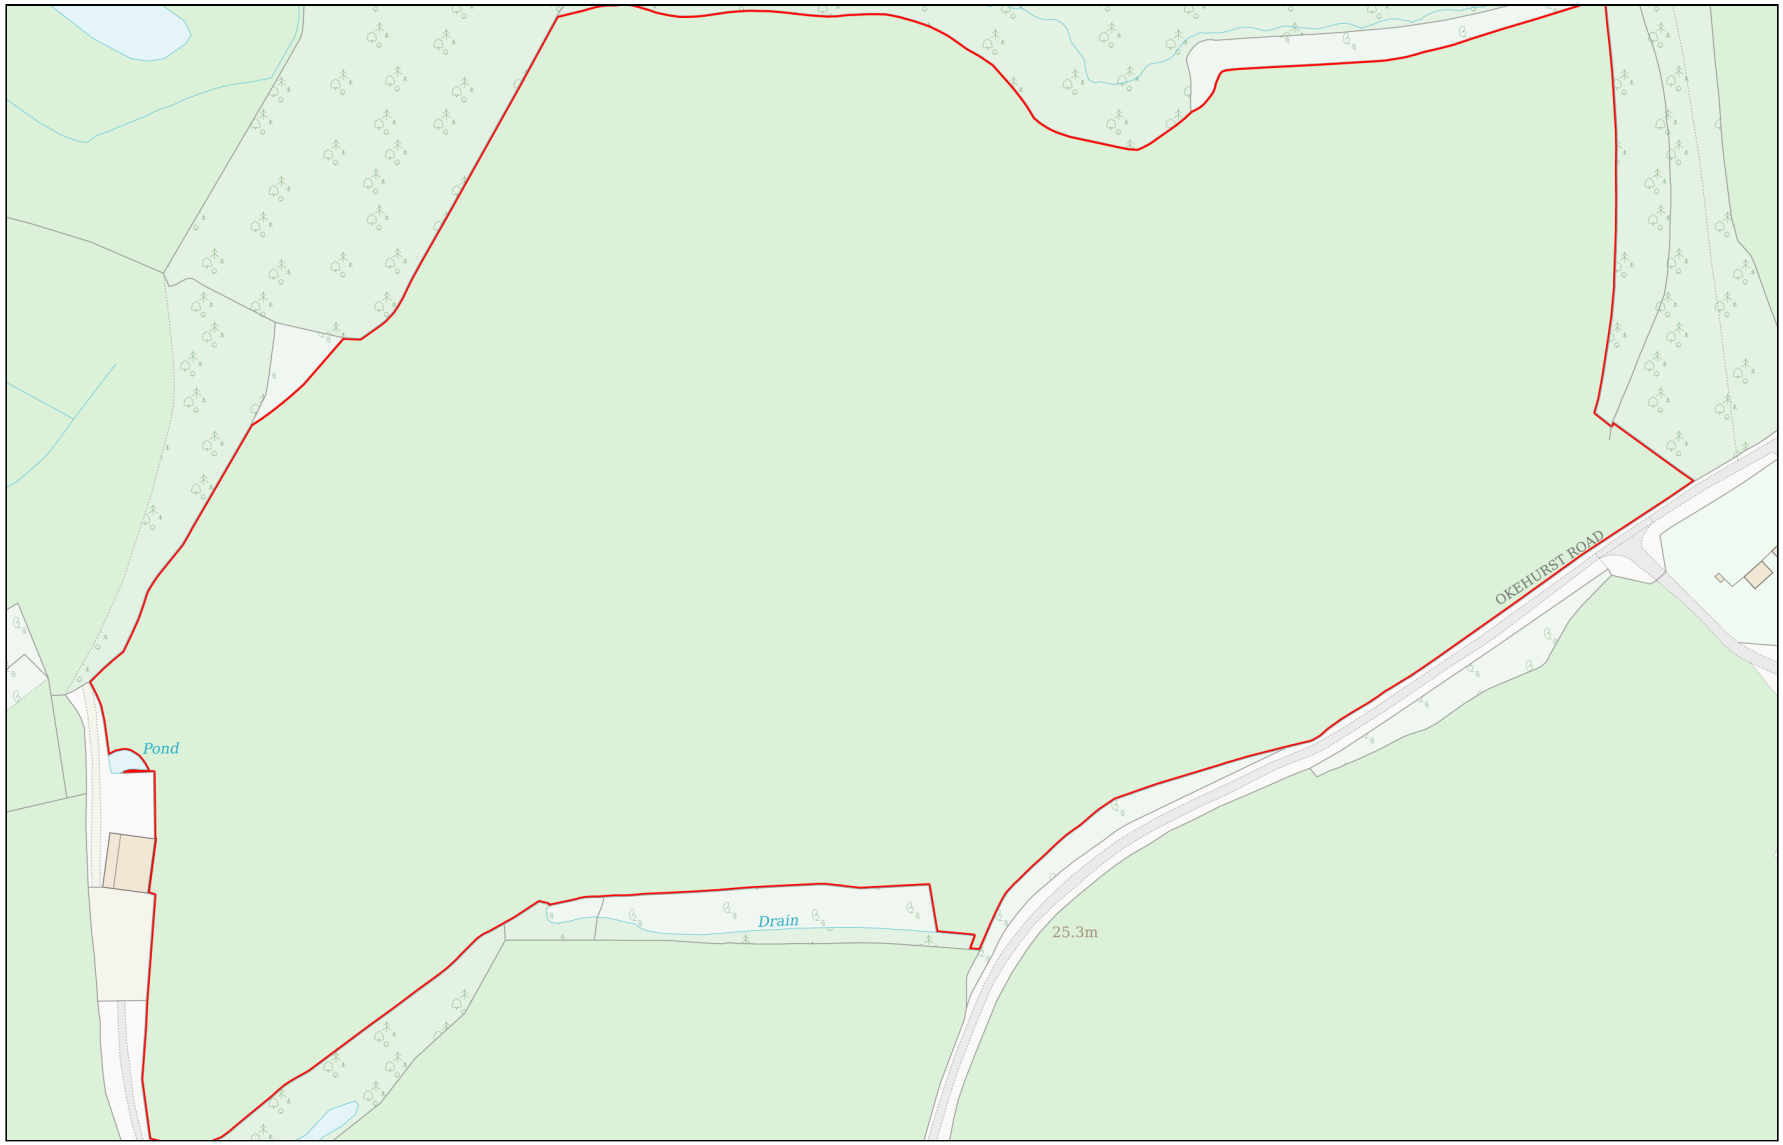

0 100

Metres

Planning Portal Reference: **PP-13371461v1**

Powered By TerraQuest

© Crown copyright and database rights 2025 OS 100042766