
This drawing is to be read in conjunction with all other relevant drawings and specifications.
Do not scale from this drawing (Unless for planning purposes). Use figured dimensions only.
All levels and dimensions to be checked on site prior to commencement of works on site.
All dimensional discrepancies are to be brought to the immediate attention of the originator. Responsibility cannot be accepted for alteration and/or deviation from this design without prior knowledge.
Copyright reserved.
This drawing may only be used under licence for the client and location specified in the title block. It may not be copied or disclosed to any other third party without prior written consent.

It is the responsibility of the Client to check Legal Boundaries are correctly indicated and that relevant Party Wall Notices (usually served via a Surveyor) where required have been served to adjoining neighbours prior to any commencement of works. No responsibility will be held by Simon Harvey Designs Ltd for any failure in the above.

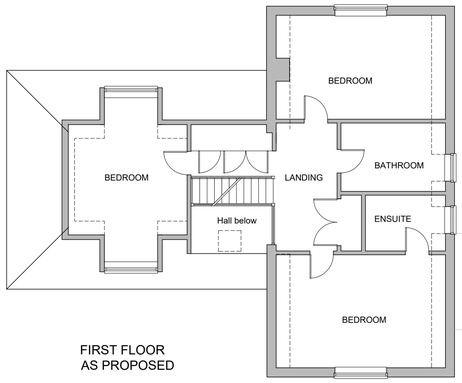


FIRST FLOOR
AS PROPOSED



FRONT ELEVATION (West)
AS PROPOSED





UTILITY ROOM FRONT ELEVATION (West)
AS PROPOSED

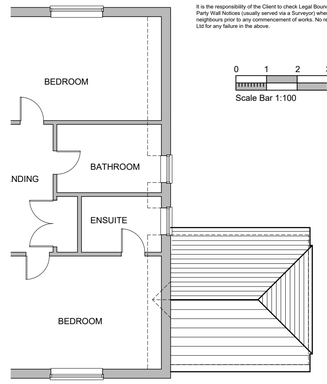


0 1 2 3 4 5
Scale Bar 1:100

ROOF PLAN
AS PROPOSED

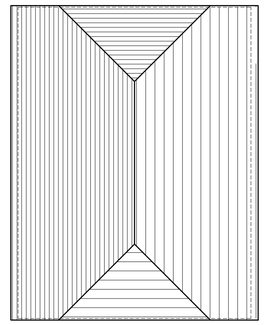


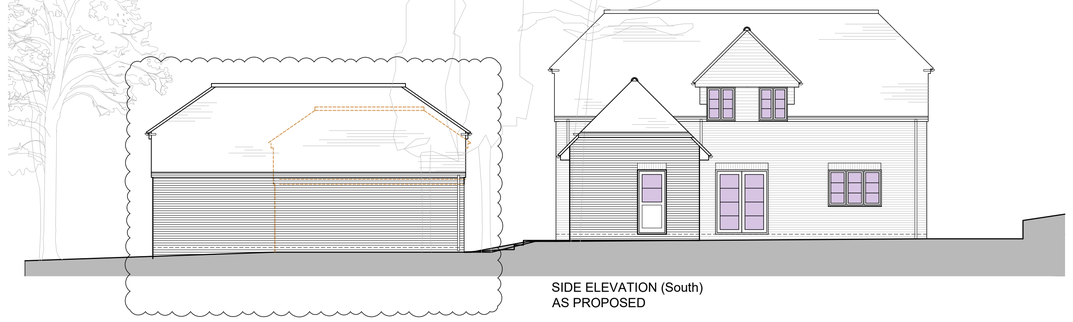


SIDE ELEVATION (South)
AS PROPOSED

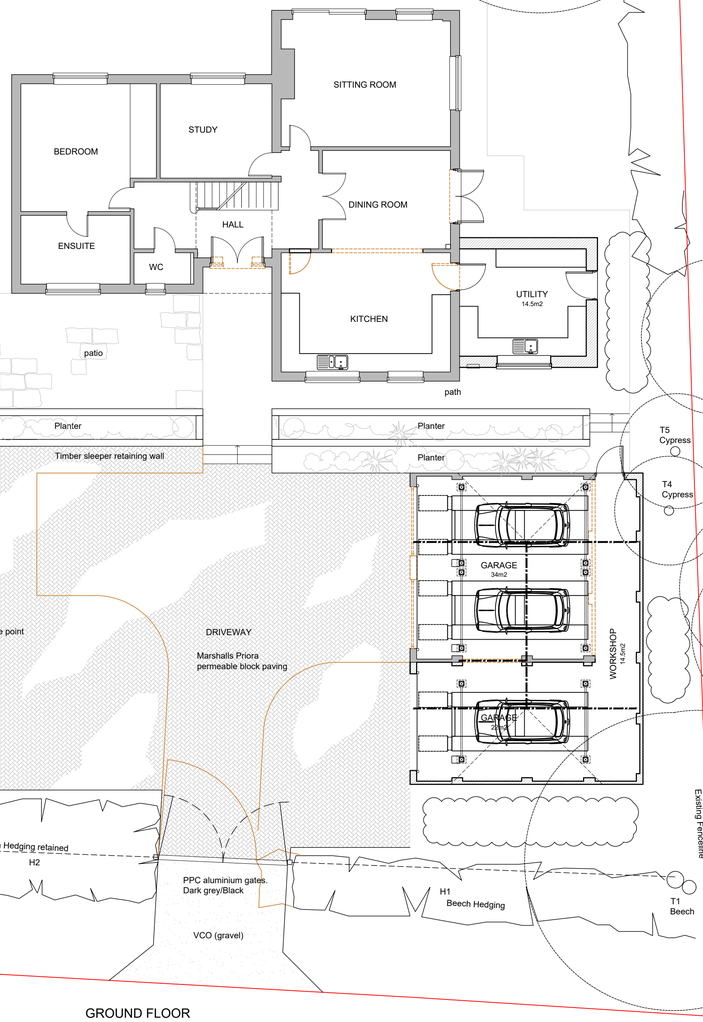

GROUND FLOOR
AS PROPOSED

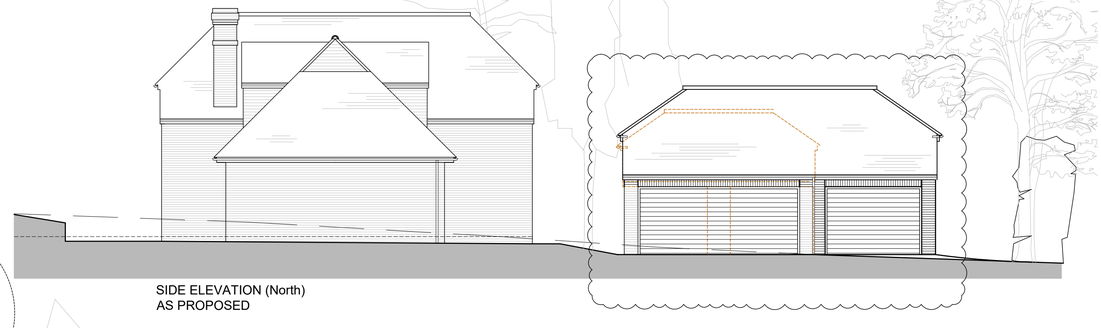


SIDE ELEVATION (North)
AS PROPOSED

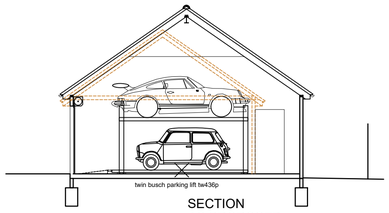

SECTION
AS PROPOSED



REAR ELEVATION (East)
AS PROPOSED

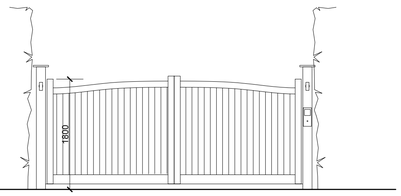

Entrance Gates - PPC Aluminium automated gates on steel posts, colour matched. 1no. downlight to each post.

ENTRANCE GATES
AS PROPOSED (1:50)

0 1 2 3 4 5
Scale Bar 1:50

A - Further to discussion with Planning Officer - 1no. bay & rear workshop single storey removed from garage. Half-hip added to roof. Link omitted from scheme. - 18.12.2025

Revision

PLANNING

SIMON HARVEY DESIGNS LTD
2 Greenfield Way,
Storrington,
West Sussex.
RH20 4PY
t: 07833 178649
e:office@simonharveydesigns.com

Client: Mr M. Wheatley

Project: Proposed Garage and link

Address: Beeches,
Heather Way,
Storrington,
West Sussex,
RH20 4DD.

Drawing Title: ARRANGEMENT AS PROPOSED

Drawing Number: 166_102

Date: October 2025 | Scale:1:100 /1:50 @A1