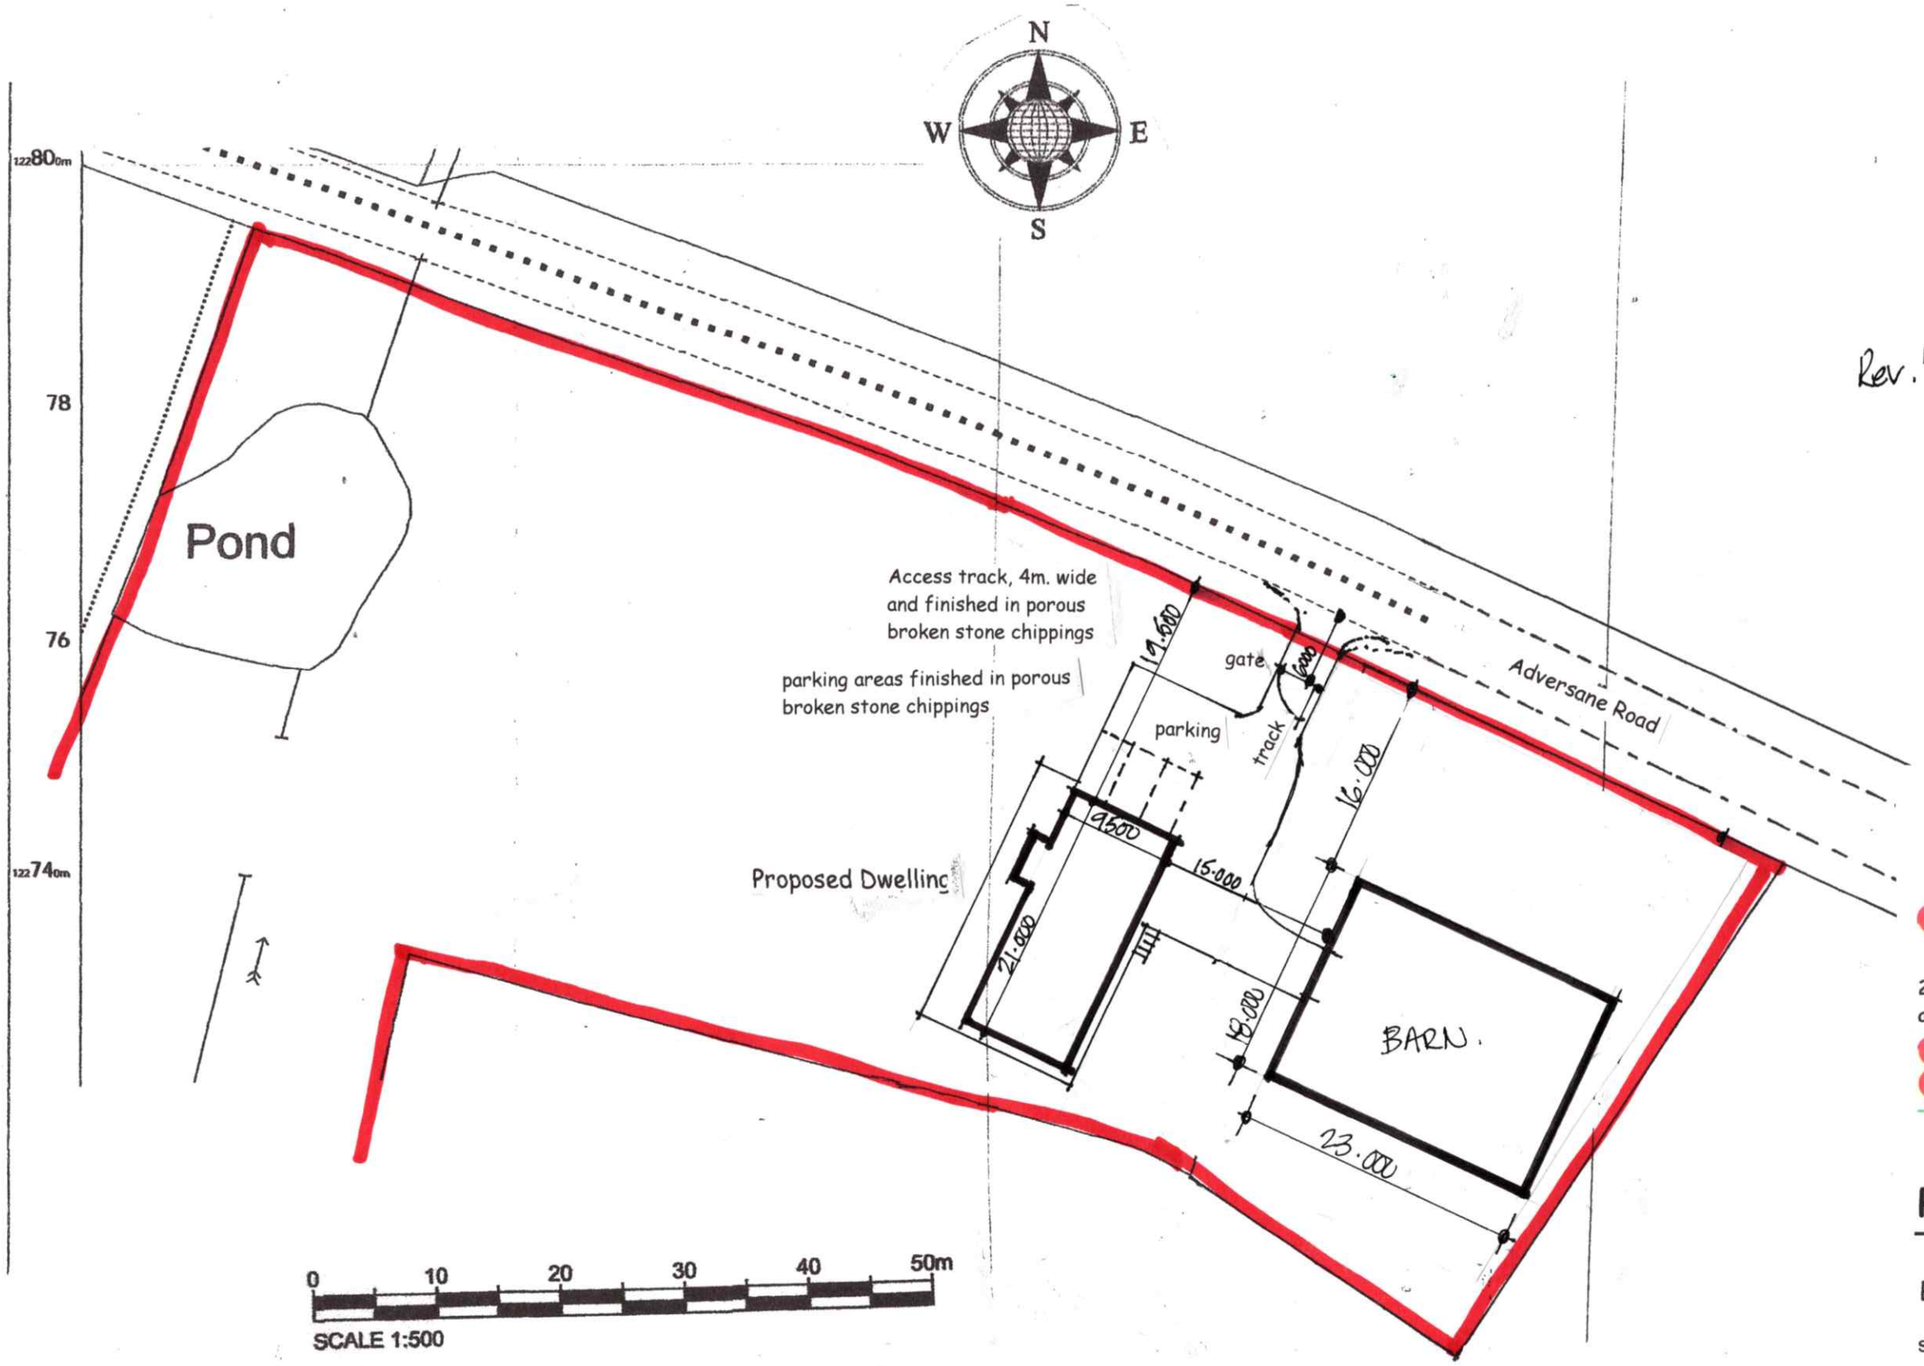


Rev. 'A'. Barn resited. 14/10/26

Planning Drawing

**David Liversidge** design

Architecture and Planning

259 Rossendale Road, Burnley, Lancs. BB11 5BZ
and at Haywards Heath, West Sussex, RH16 4DZ

☎ 07977 463 496

davidliversidge01@gmail.com

# Proposed Dwelling
# Proposed Site/Block Plan

Princes Barn, Adversane Lane,
Billingshurst, West Sussex, RH14 9EH

scale: 1/500th @A3

drawing no **26/66/2A**

date: JULY 2026

GLENCAIRN LTD.
planning and development consultants
Robert Schiller BA (Land Econ) FBIAC
07539 687 790
rfb.gvs@gmail.com