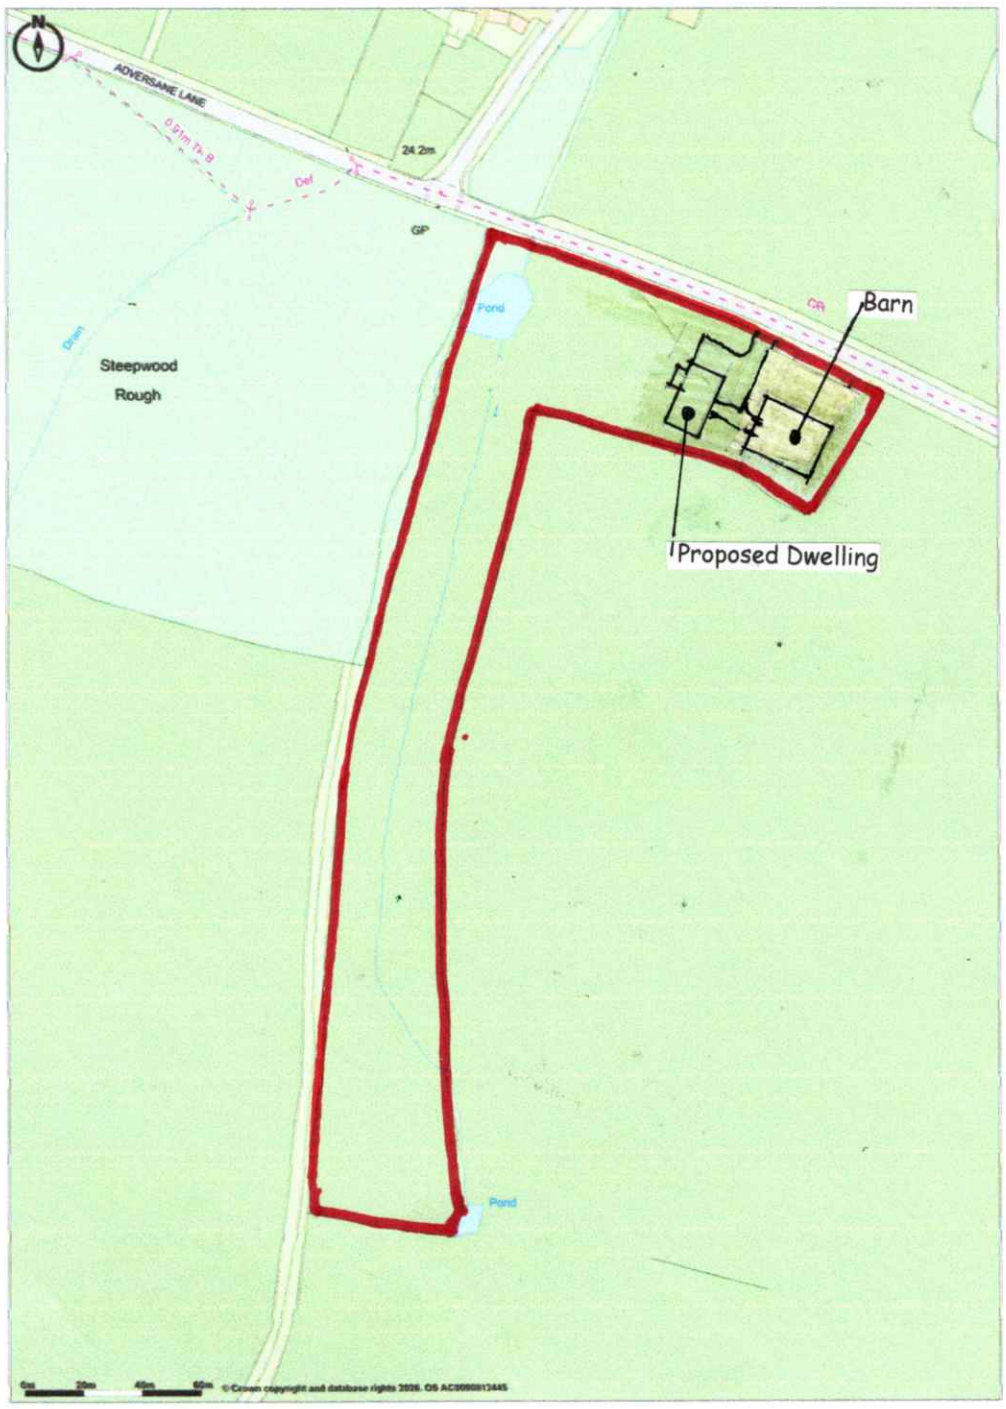

Promap LANDMARK INFORMATION © Crown Copyright and database rights 2026. OS AC0000813445
Plotted Scale - 1:2500. Paper Size – A4

Rev. 'A'. barn resited 14/10/26.

Proposed Development Location Plan

Princes Barn, Adversane Lane,
Billingshurst, West Sussex, RH14 9EH

scale: 1/2500th @ ~~A4~~ A3 drawing no

date: JULY 2026 **26/66/3A**