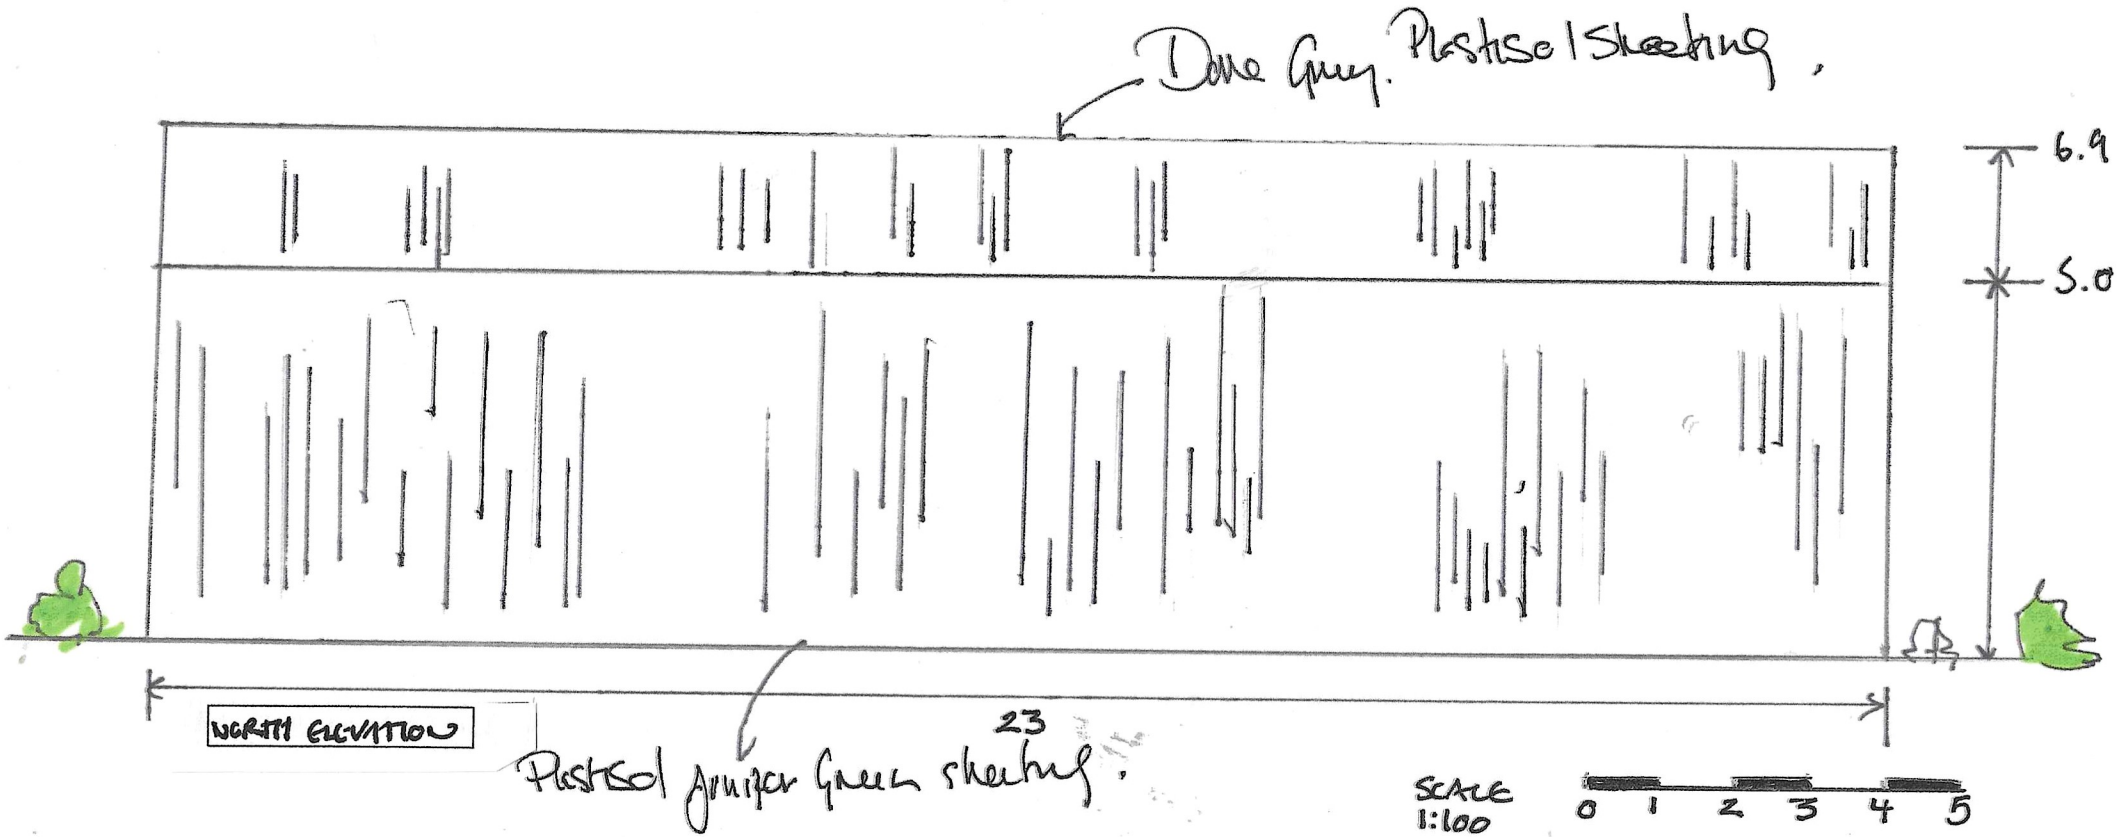
Dove Grey. Plastisol Sheeting.
6.9
5.0
23
Plastisol Juniper Green sheeting.
NORTH ELEVATION
SCALE
1:100
0 1 2 3 4 5

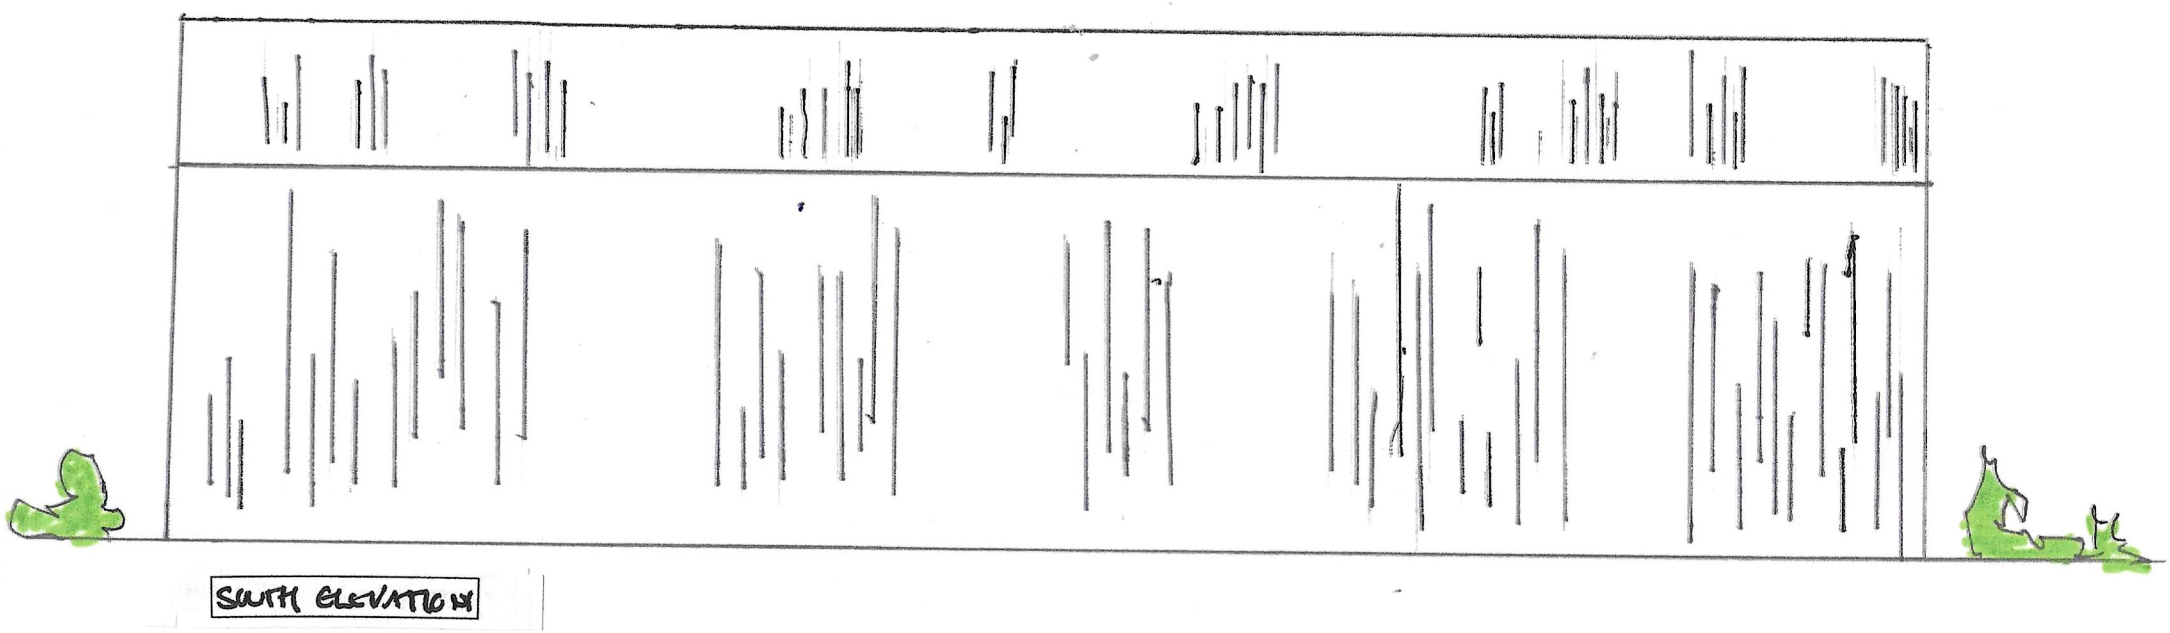
SOUTH ELEVATION