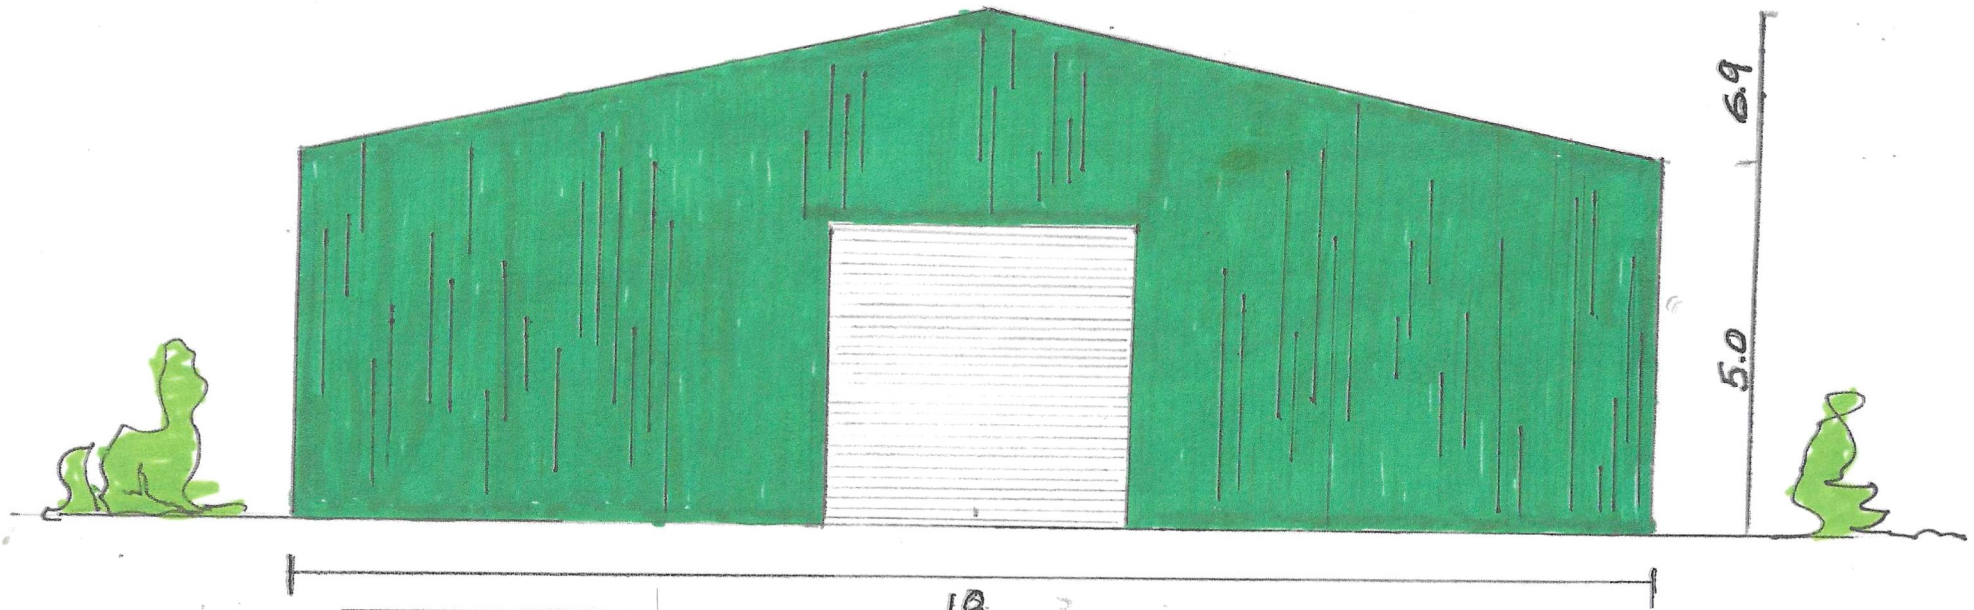

WEST ELEVATION.

SCALE
1:100
0 1 2 3 4 5.

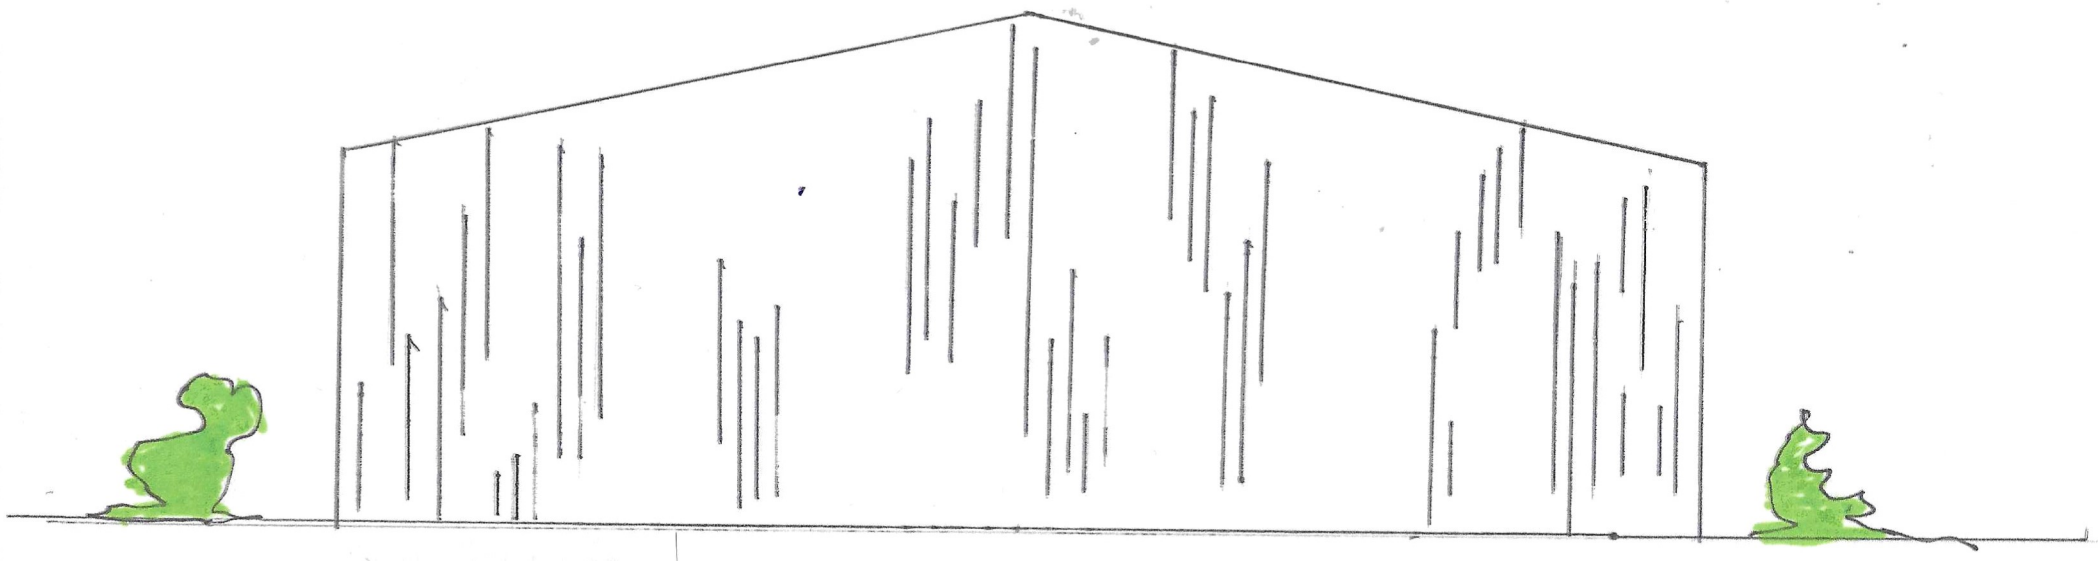

EAST ELEVATION