
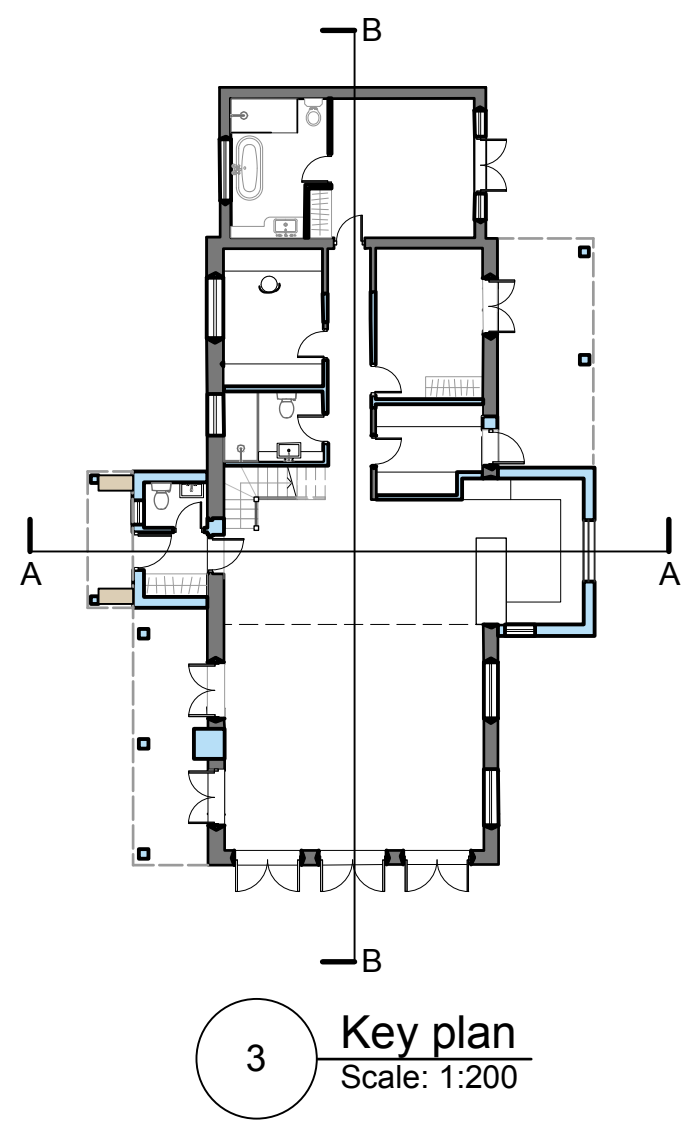
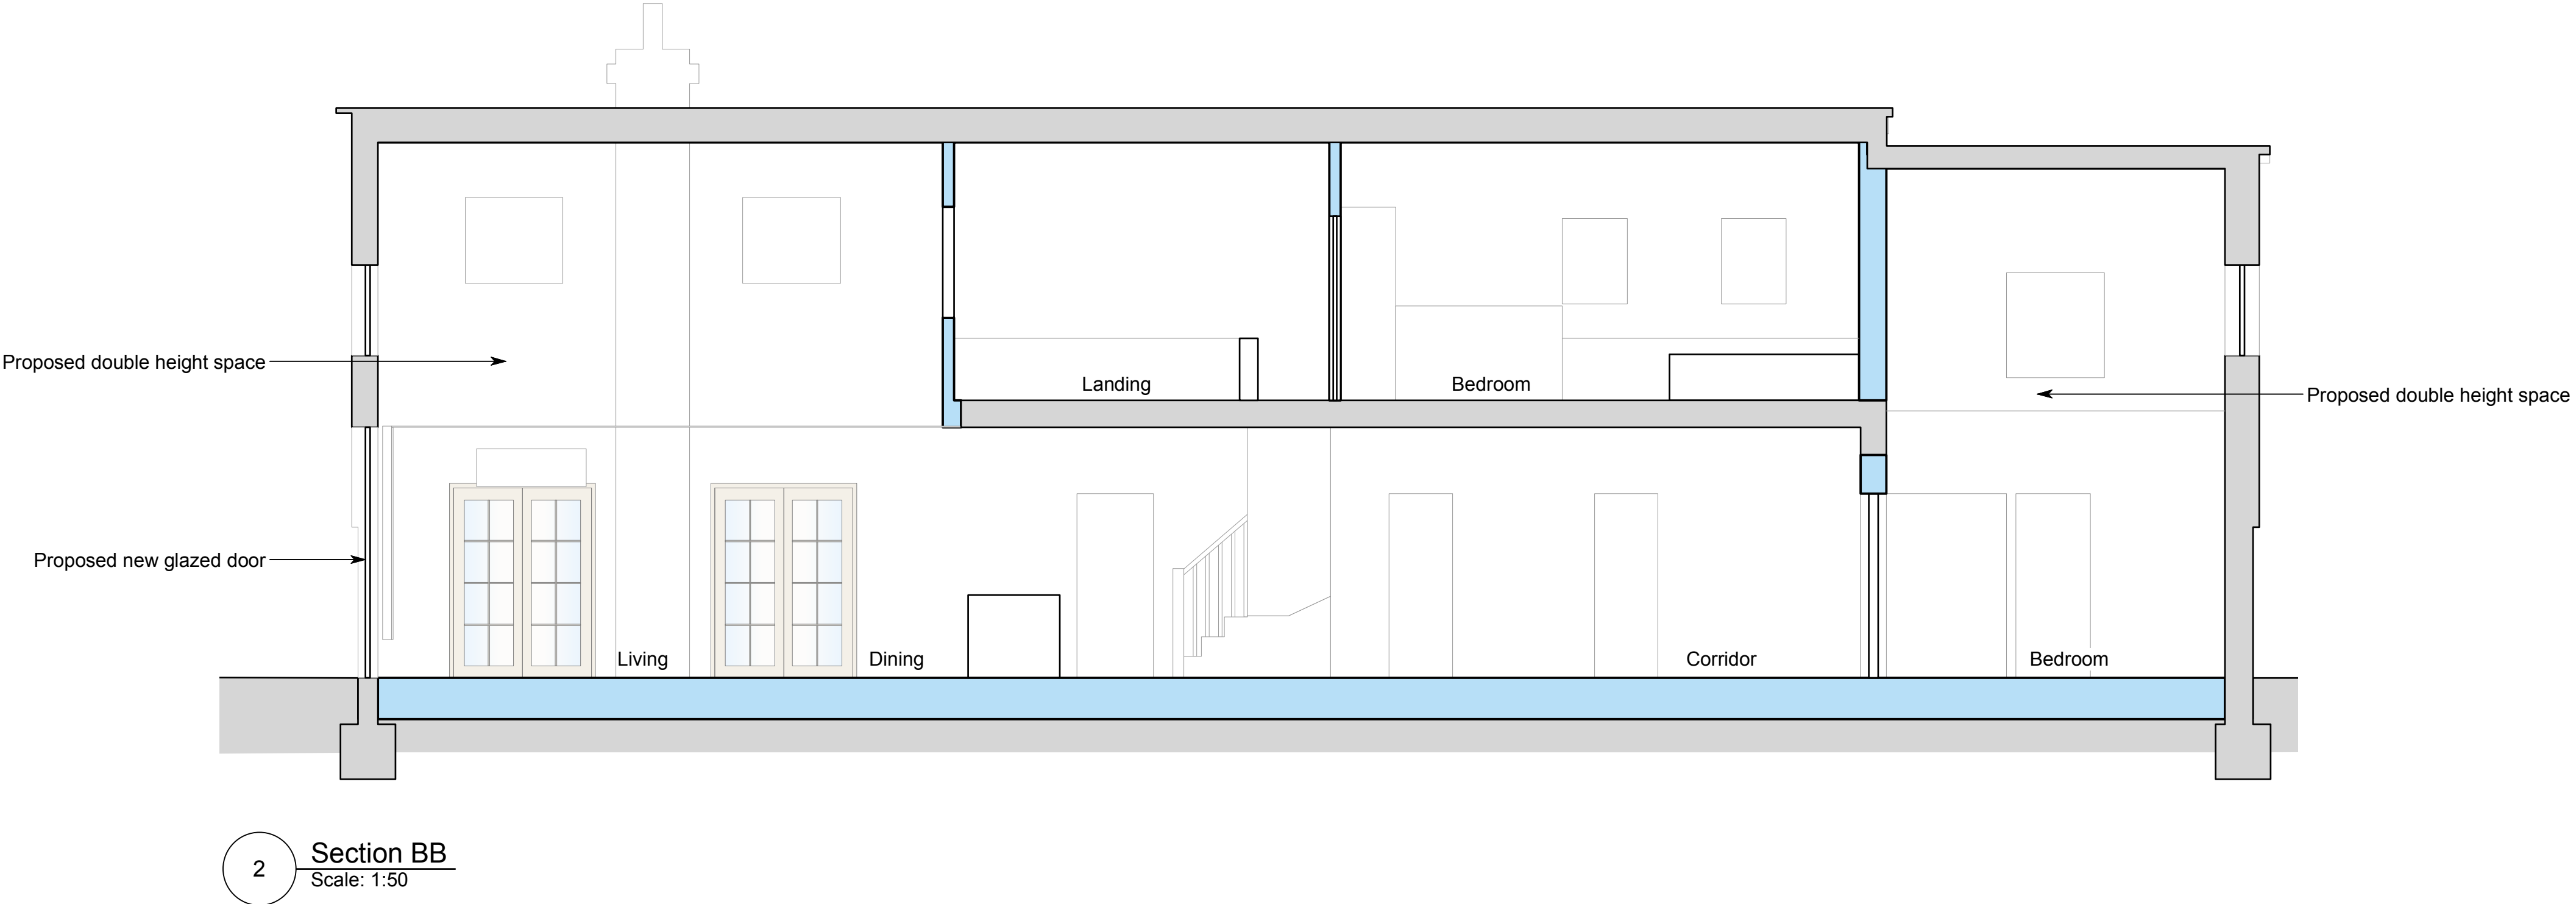


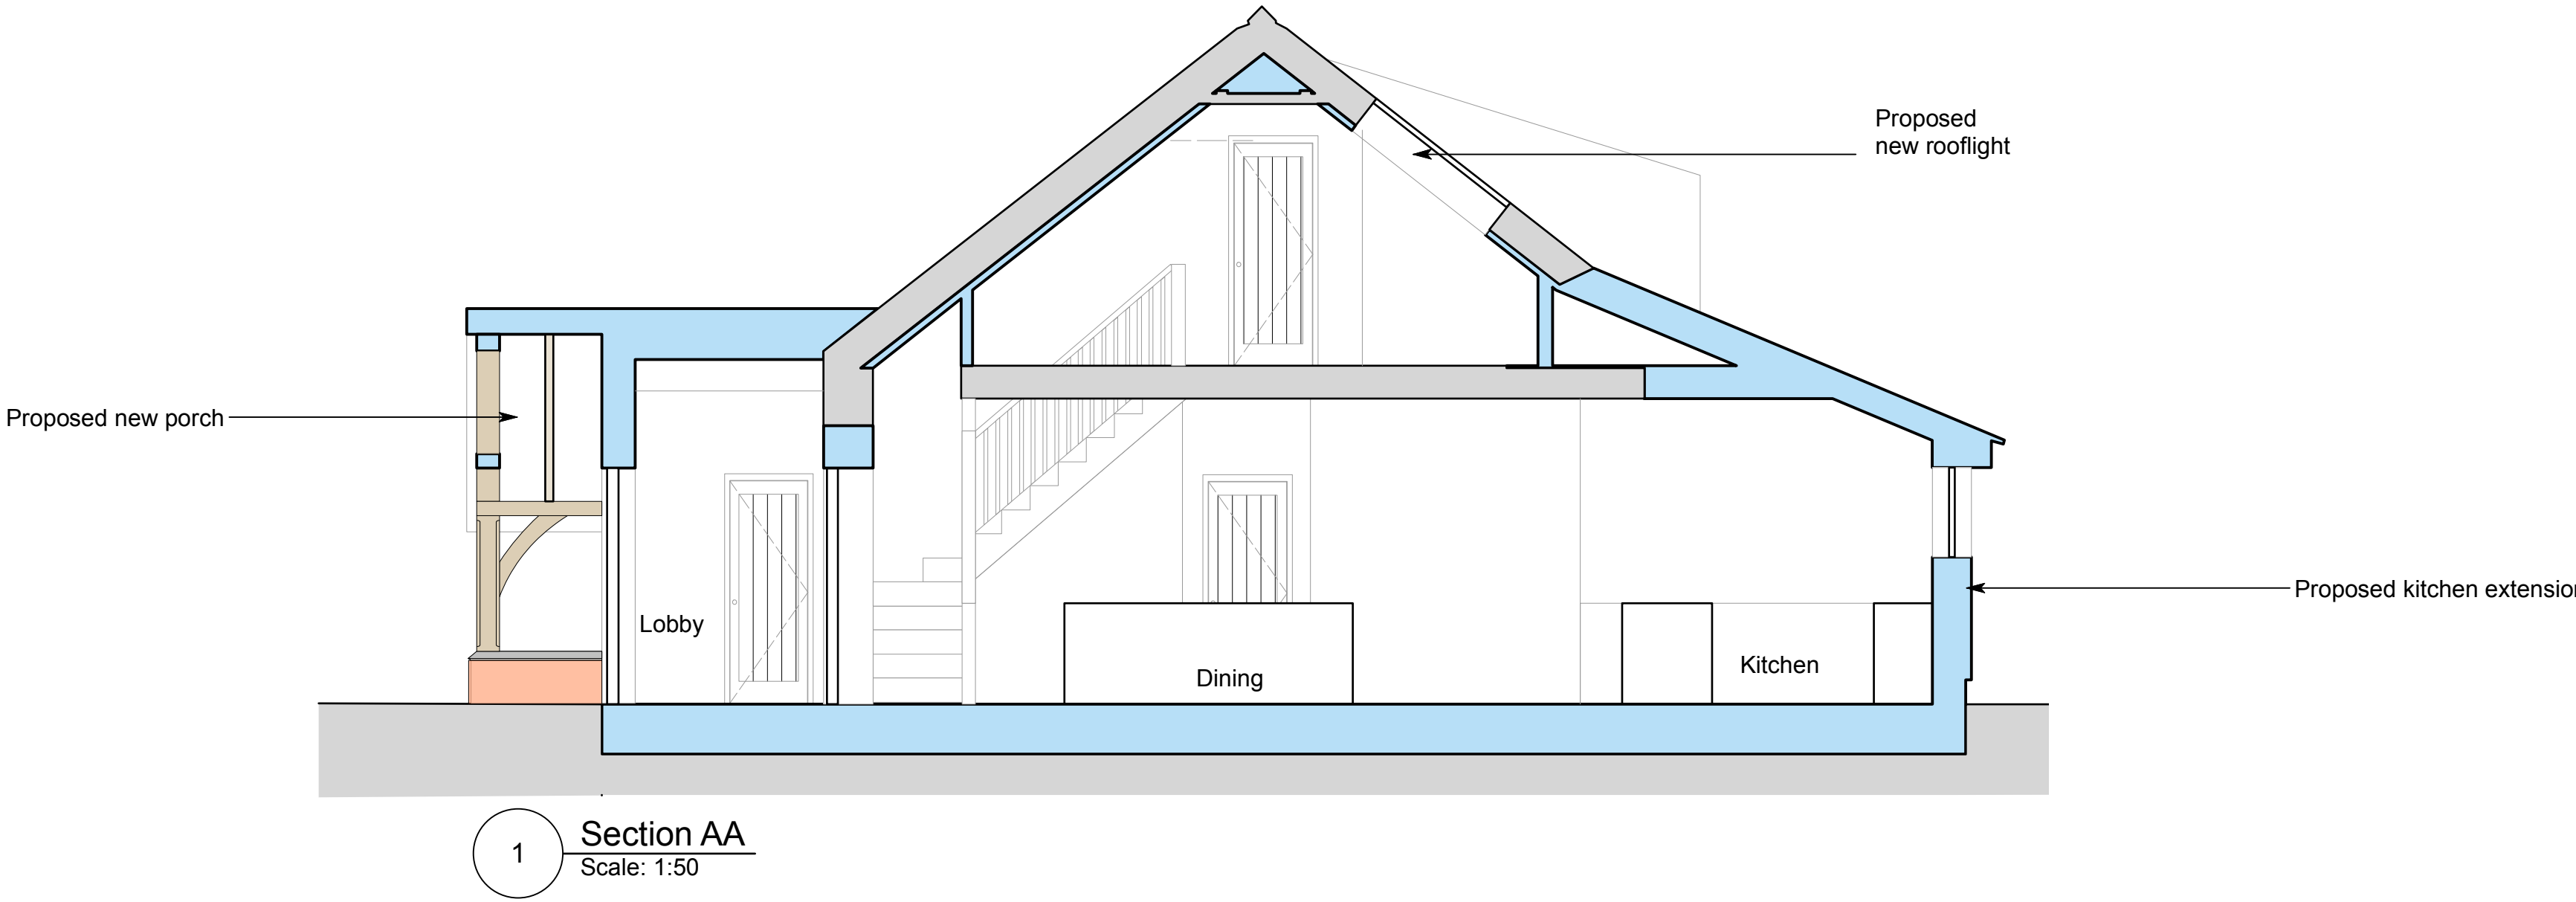

No.	Date	By	Revision Notes
P1	18/12/25	KF	Issued for Planning

Note

Although O.S. Coordinates may be shown on this plan the grid is to be treated as arbitrary. No scale factor has been applied to the survey therefore the any coordinates shown are not true O.S. Coordinates.

All dimensions to be checked on site

rt Roberts & Treguer 29 Clerkenwell Green London EC1R 0DU © Roberts and Treguer Ltd	
Client	
Hope Farm, The Haven Near Billingshurst RH14 9BN	
Project Title	
Hope Farm	
Sheet Title	
Grooms Cottage: Proposed sections	
Drawn By	AC
Reviewed By	KF
Date	24/09/2025
Project ID	2201
Scale	1:50 @ A1
Sheet No.	2201-DR-GC-05-400-P1

