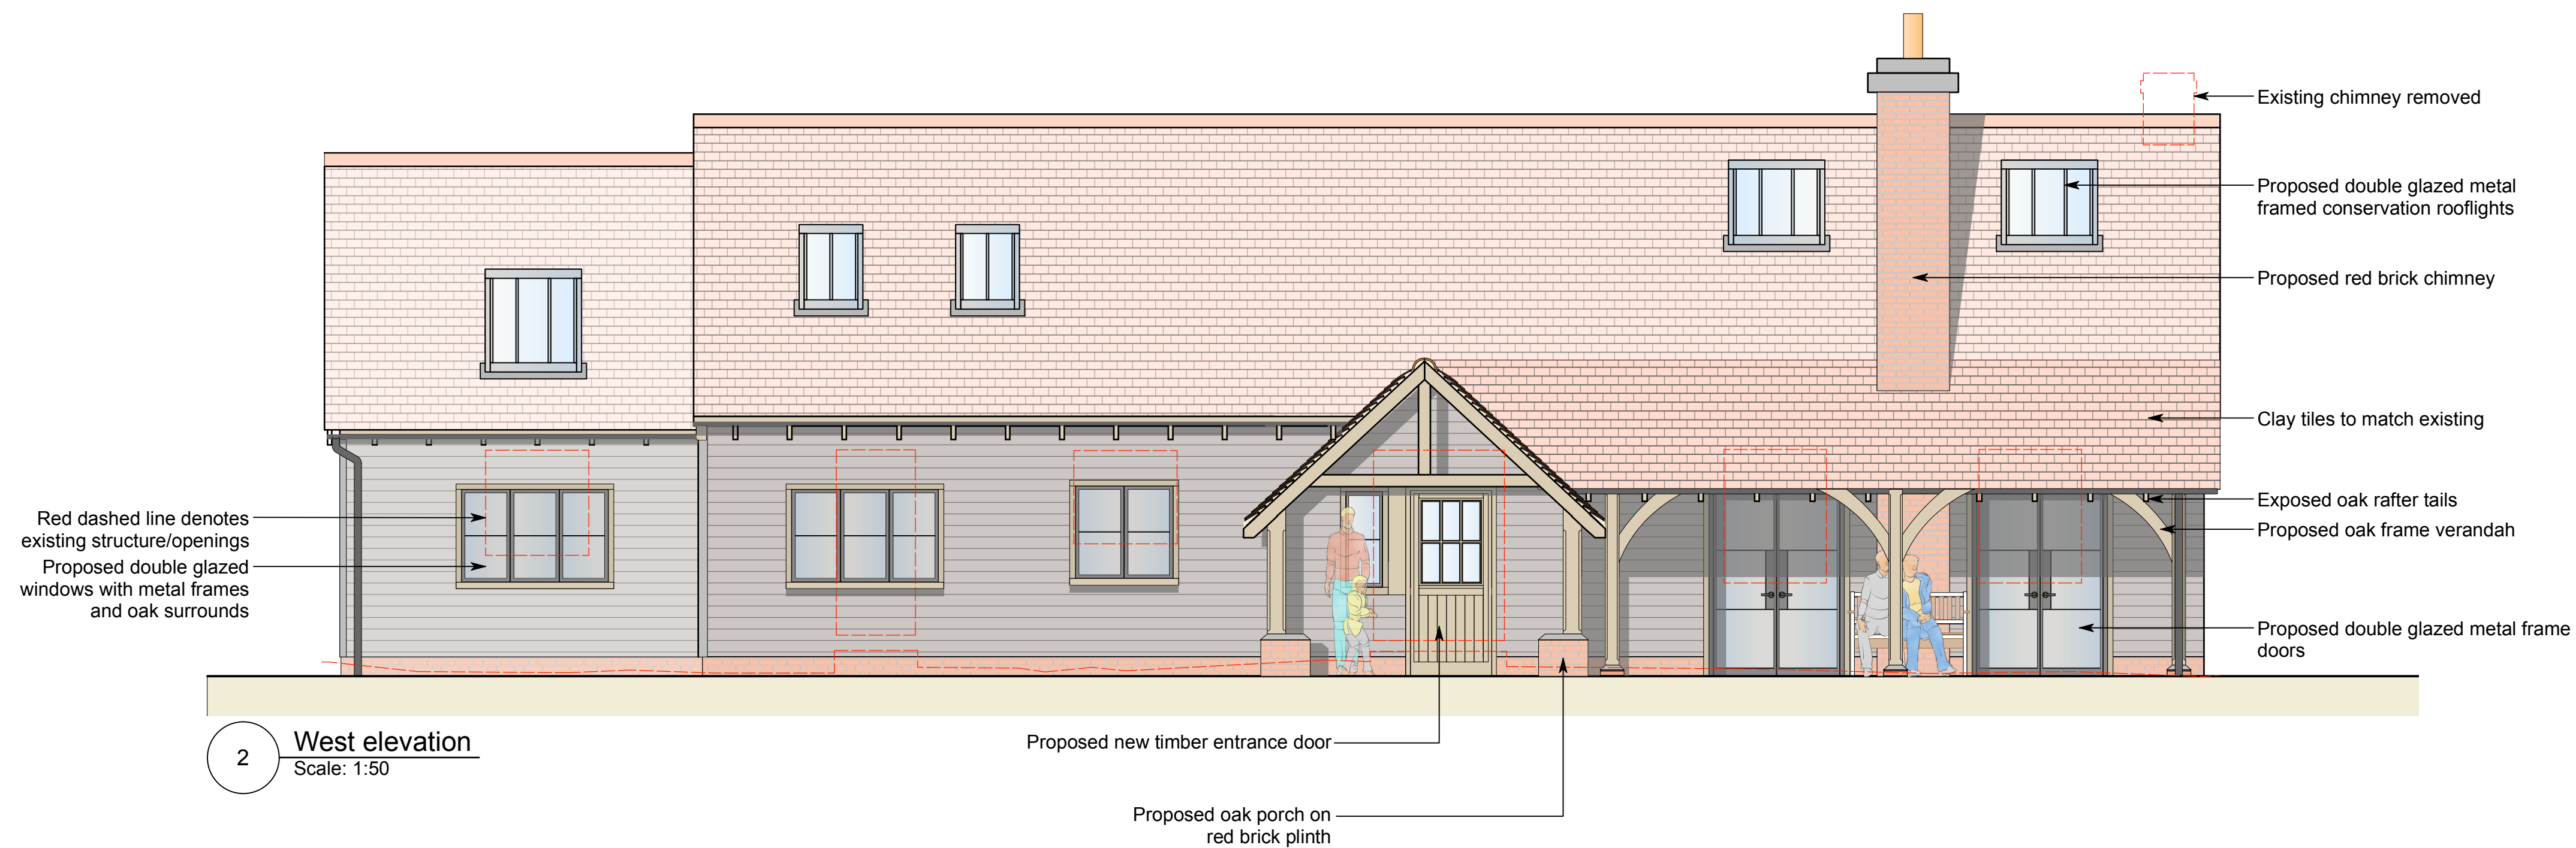
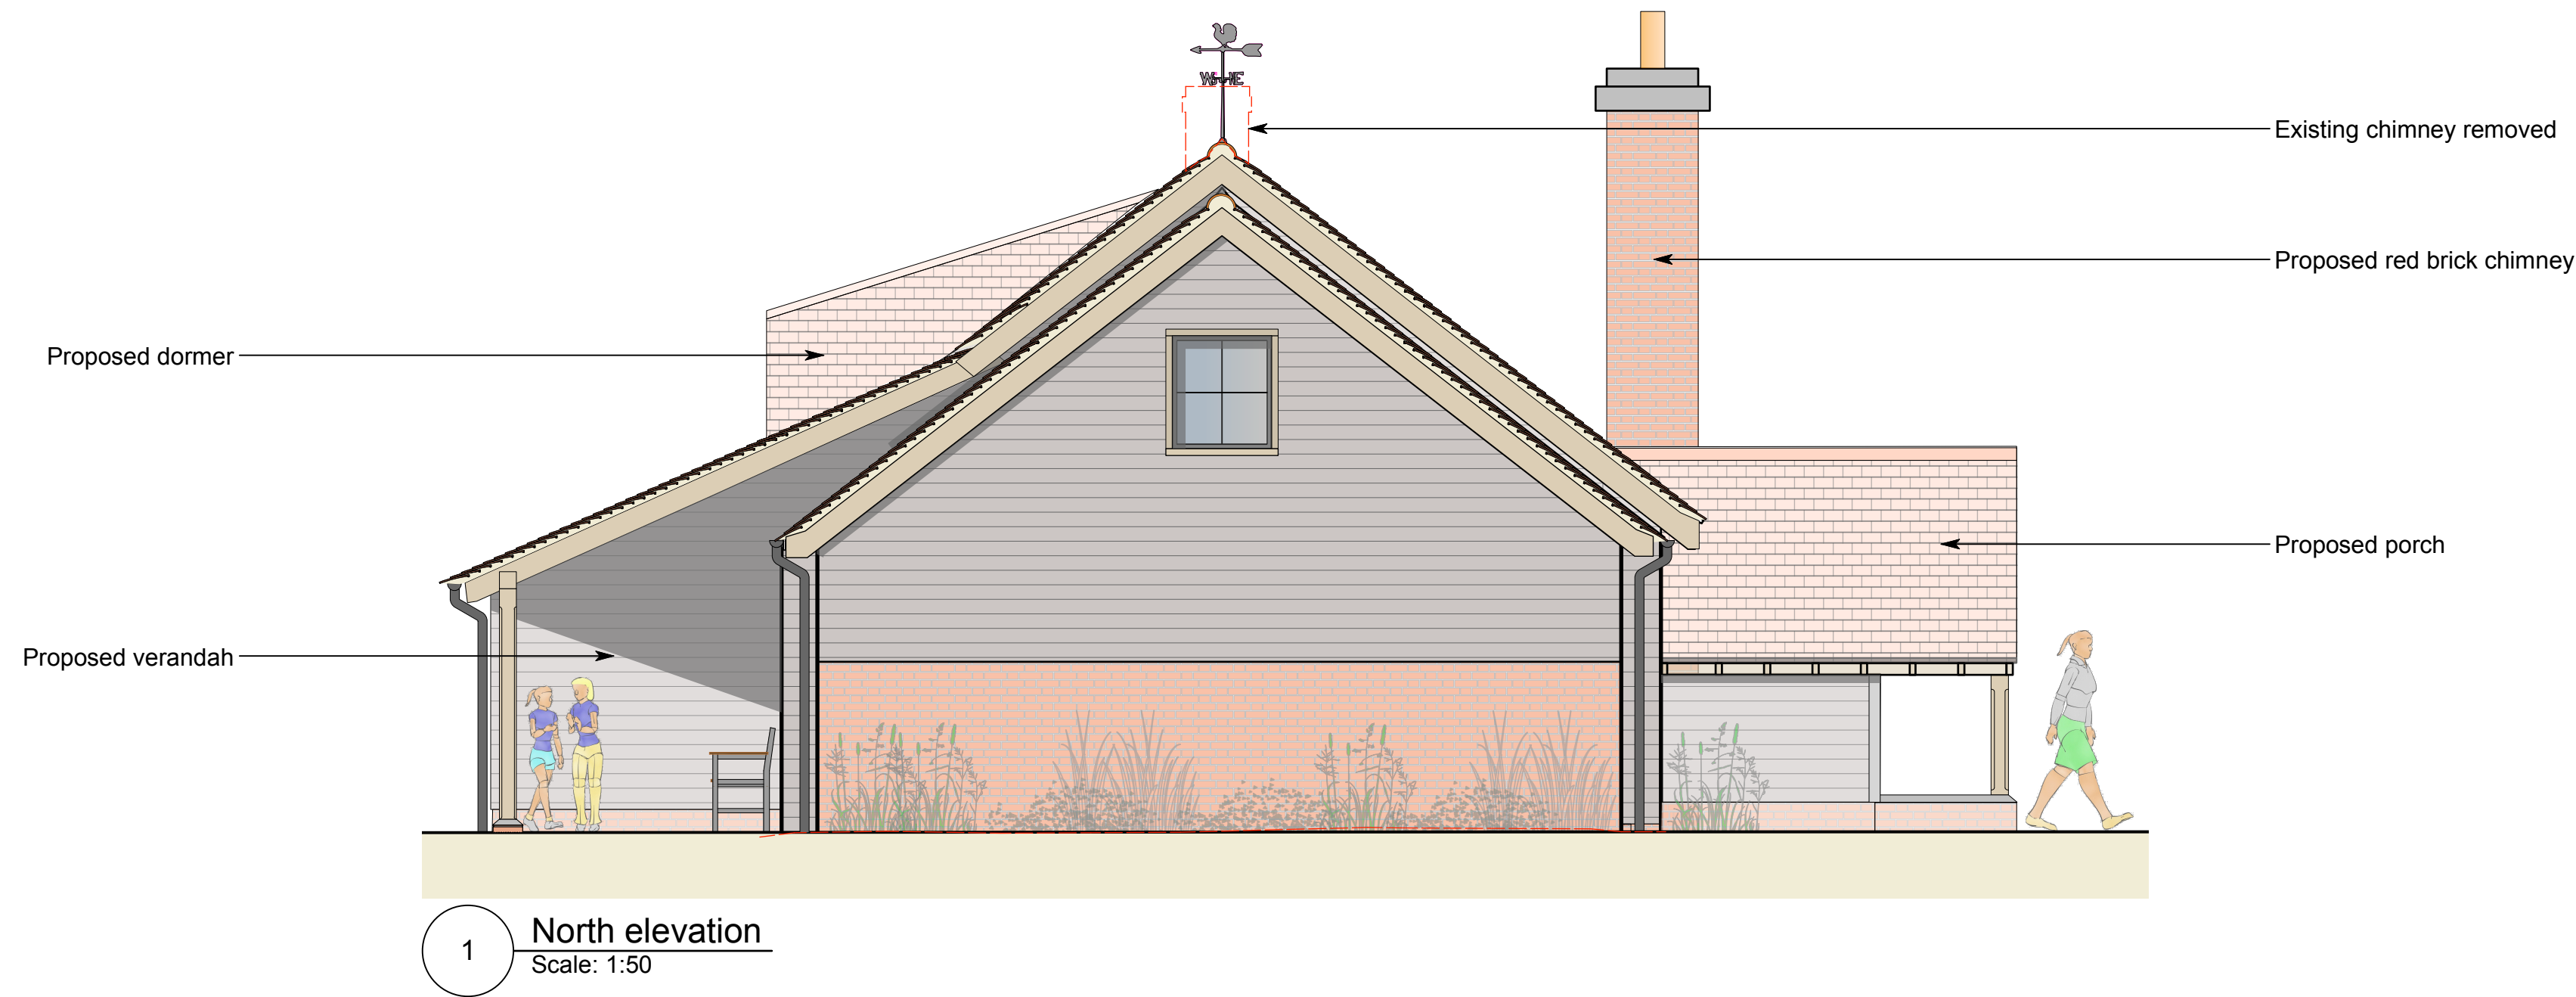


No.	Date	By	Revision Notes
P1	18/12/2025	KF	Issued for Planning

Note

Although O.S. Coordinates may be shown on this plan the grid is to be treated as arbitrary. No scale factor has been applied to the survey therefore the any coordinates shown are not true O.S. Coordinates.

All dimensions to be checked on site

rt **Roberts & Treguer**
29 Clerkenwell Green
London
EC1R 0DU
© Roberts and Treguer Ltd

Client

Hope Farm, The Haven
Near Billingshurst
RH14 9BN

Project Title

Hope Farm

Sheet Title

Grooms Cottage: Proposed elevations (1/2)

Drawn By	AC	Project ID	2201
Reviewed By	KF	Scale	1:50 @ A1
Date	24/09/2025	Sheet No.	2201-DR-GC-05-200-P1