

Streetscene 1
1 : 200




Streetscene 3
1 : 200



Streetscene 4
1 : 200



Streetscene 2
1 : 200

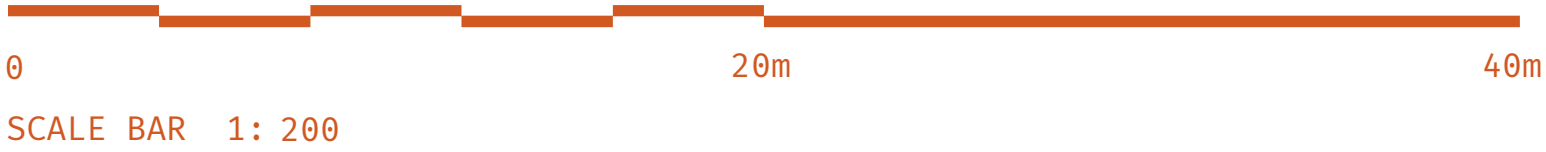

Rev Date Revision Comment By

GENERAL NOTE:
SETTING OUT TO BE AGREED ON SITE WITH THE PROJECT SUPERVISOR. ALL DIMENSIONS TO BE CHECKED ON SITE BY THE GENERAL CONTRACTOR. DISCREPANCIES TO BE REPORTED IMMEDIATELY TO THE PROJECT SUPERVISOR.

Streetscenes

Drawn by: **SK** Checked by: **DG**
Scale: **1 : 200@ A1**

High Bar Lane Ltd

Land at High Bar Lane,
Thakeham, West Sussex

**High Bar Lane
Thakeham**

**25-2125
106**

Mitchell Evans
90 / Meadow
Godalming
GU7 3HY
01483 453 453

