



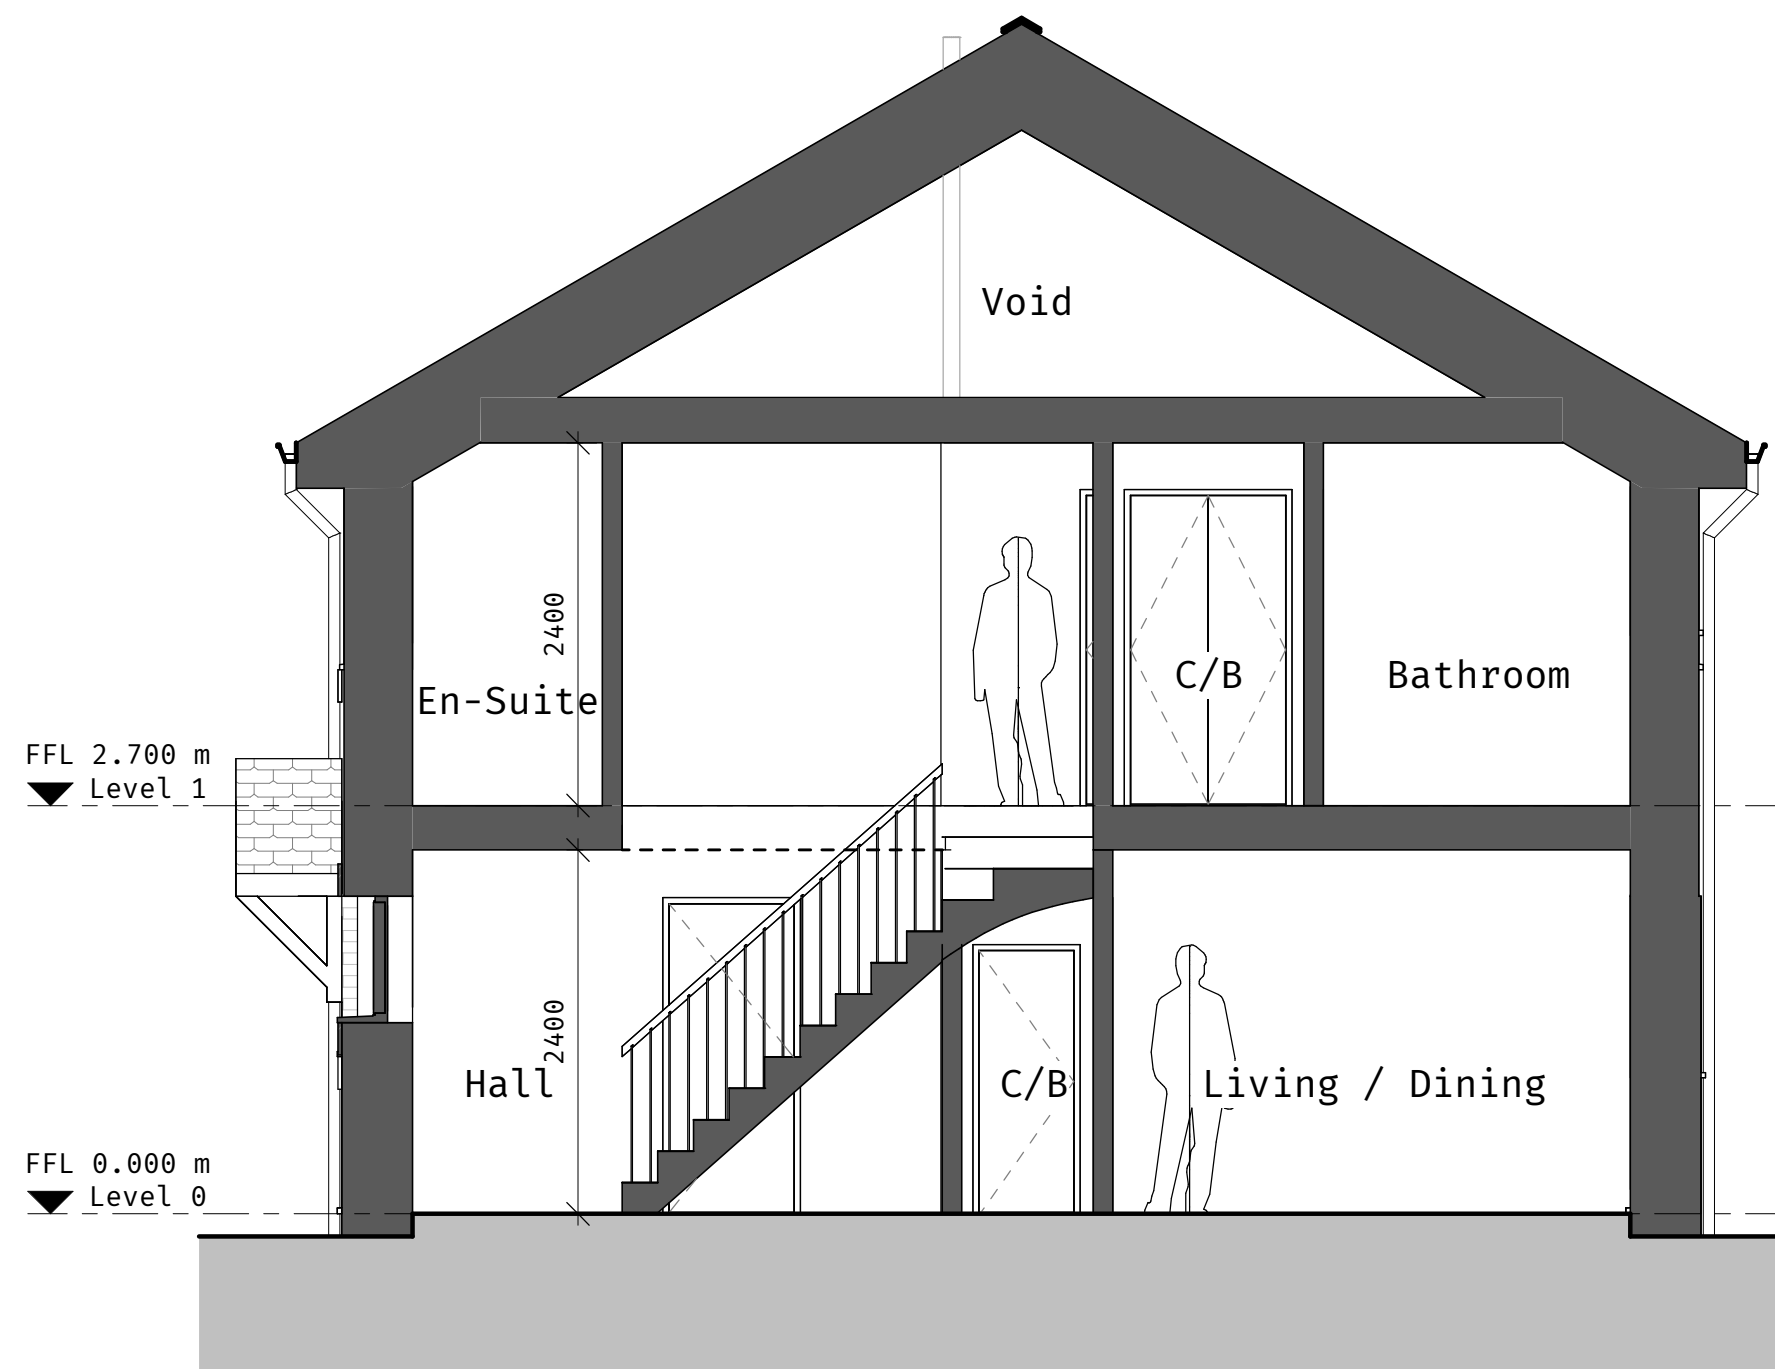

Section A-A
1 : 50



Section B-B
1 : 50

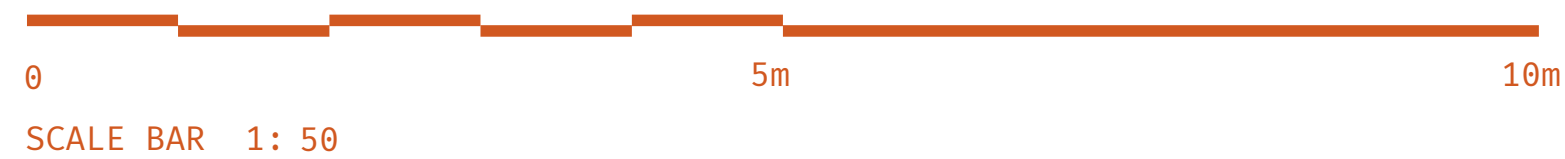

Rev	Date	Revision Comment	By
-----	------	------------------	----

GENERAL NOTE:
SETTING OUT TO BE AGREED ON SITE WITH THE PROJECT SUPERVISOR. ALL DIMENSIONS TO BE CHECKED ON SITE BY THE GENERAL CONTRACTOR. DISCREPANCIES TO BE REPORTED IMMEDIATELY TO THE PROJECT SUPERVISOR.

Proposed Sections
Proposed Plots 11 and 12
Drawn by: **SK** Checked by: **DG**
Scale: **1 : 50 @ A1**

High Bar Lane Ltd
Land at High Bar Lane,
Thakeham, West Sussex

High Bar Lane
Thakeham

25-2125
621

Mitchell Evans
90 / Meadow
Godalming
GU7 3HY
01483 453 453

