


Location plan 1:1250



Block plan 1:500

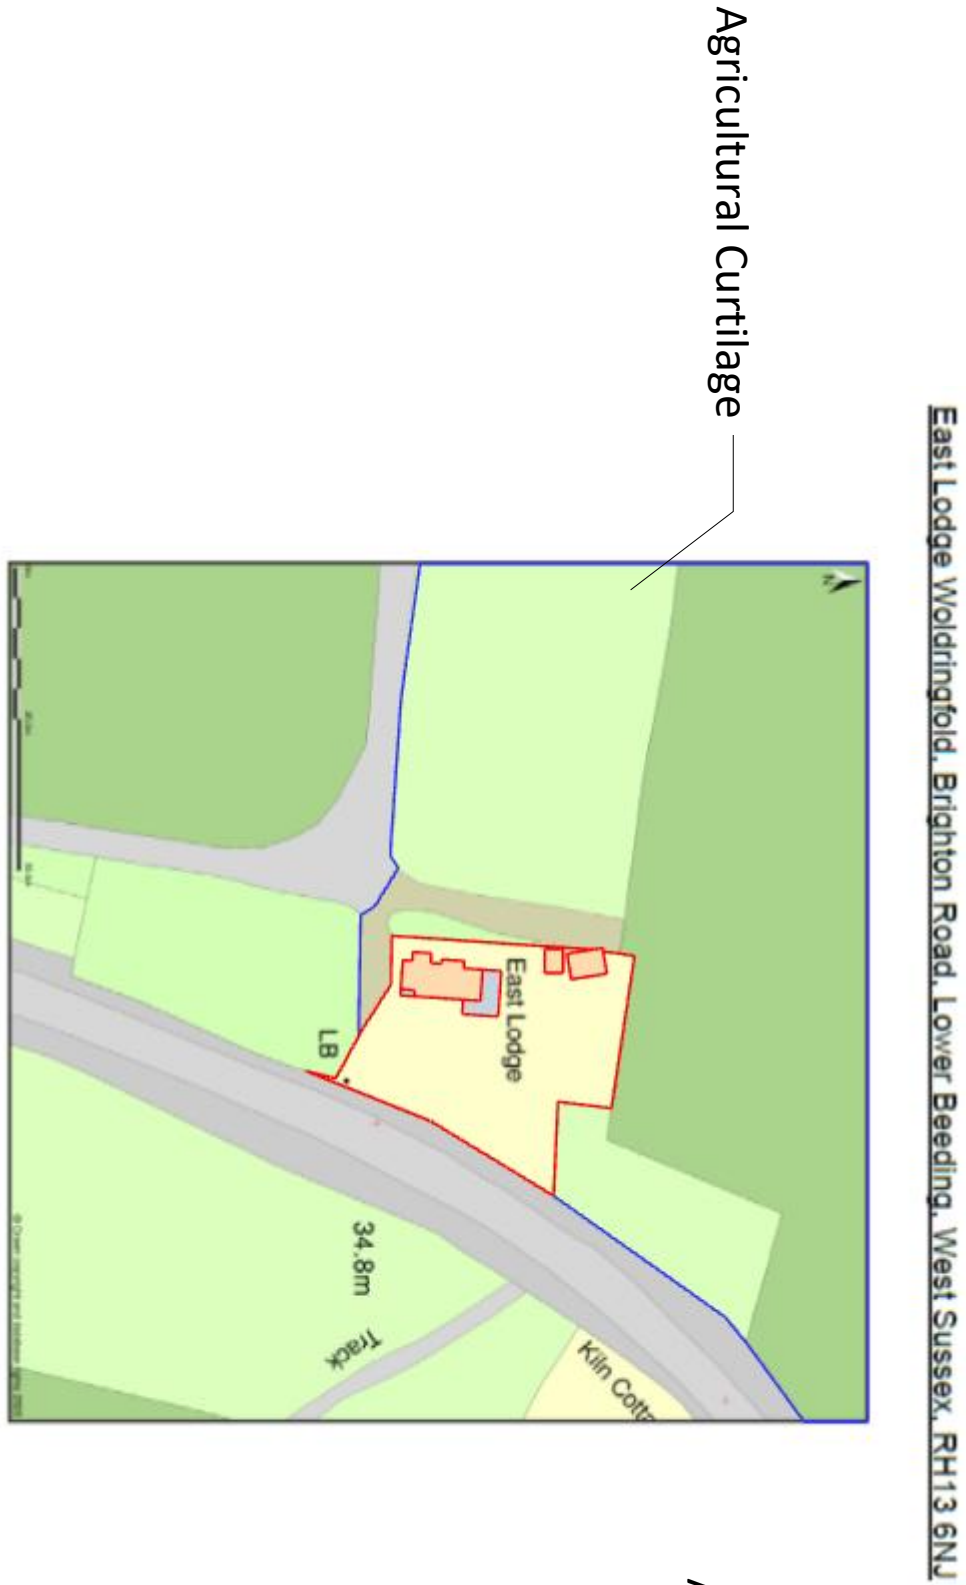

READ IN CONIUNCTION WITH ALL OTHER PROJECT DOCUMENTS-REFER ALL
DESCREPLENCES AND ERRORS TO THE ARCHITECT/AUTHER SCALLING THIS
DRAWING IS PERMITTED EXCEPT FOR CONSTRUCTION PURPOSES-WORK
ONLY TO FIGERED DIMENSIONS DURING CONSTRUCTION.NOT AUTHORISED
FOR CONSTRUCTION UNLESS SPECIFICALLY STATED.ALL COPYRIGHTS IN THIS
DRAWING AND DESIGNS SHOWN THEREIN IS RETAINED-DO NOT REPRODUCE
WITHOUT CONSENT.



PAGE DESCRIPTION: OS maps

PROJECT STAGE: Planning

CLIENT: Mr & Mrs Colvin

ADDRESS: East Lodge Woldringfold,
Brighton Road, Lower Beeding,
West Sussex, RH13 6NJ

DATE : 27 11 25

DRAWN
BY CRG