



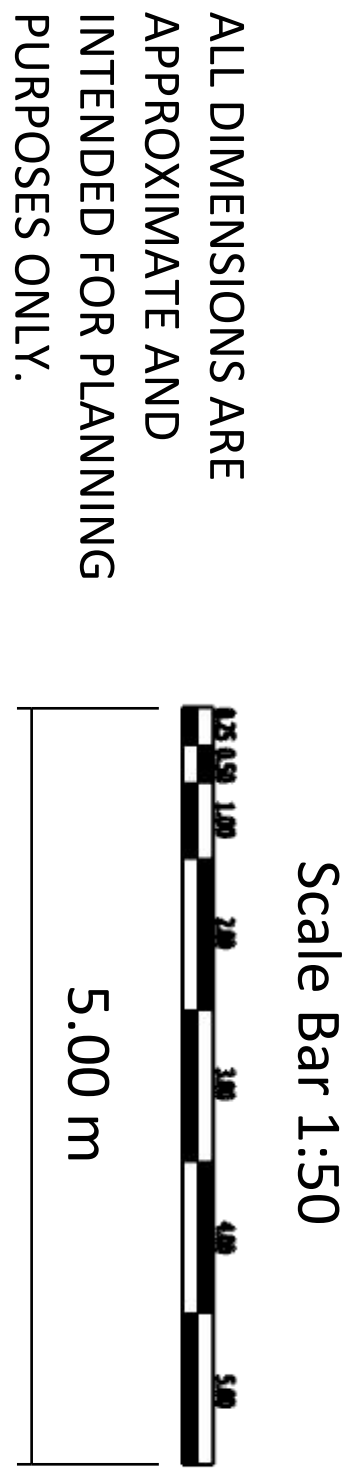


Existing walls to remain

New walls

Existing Ground Floor

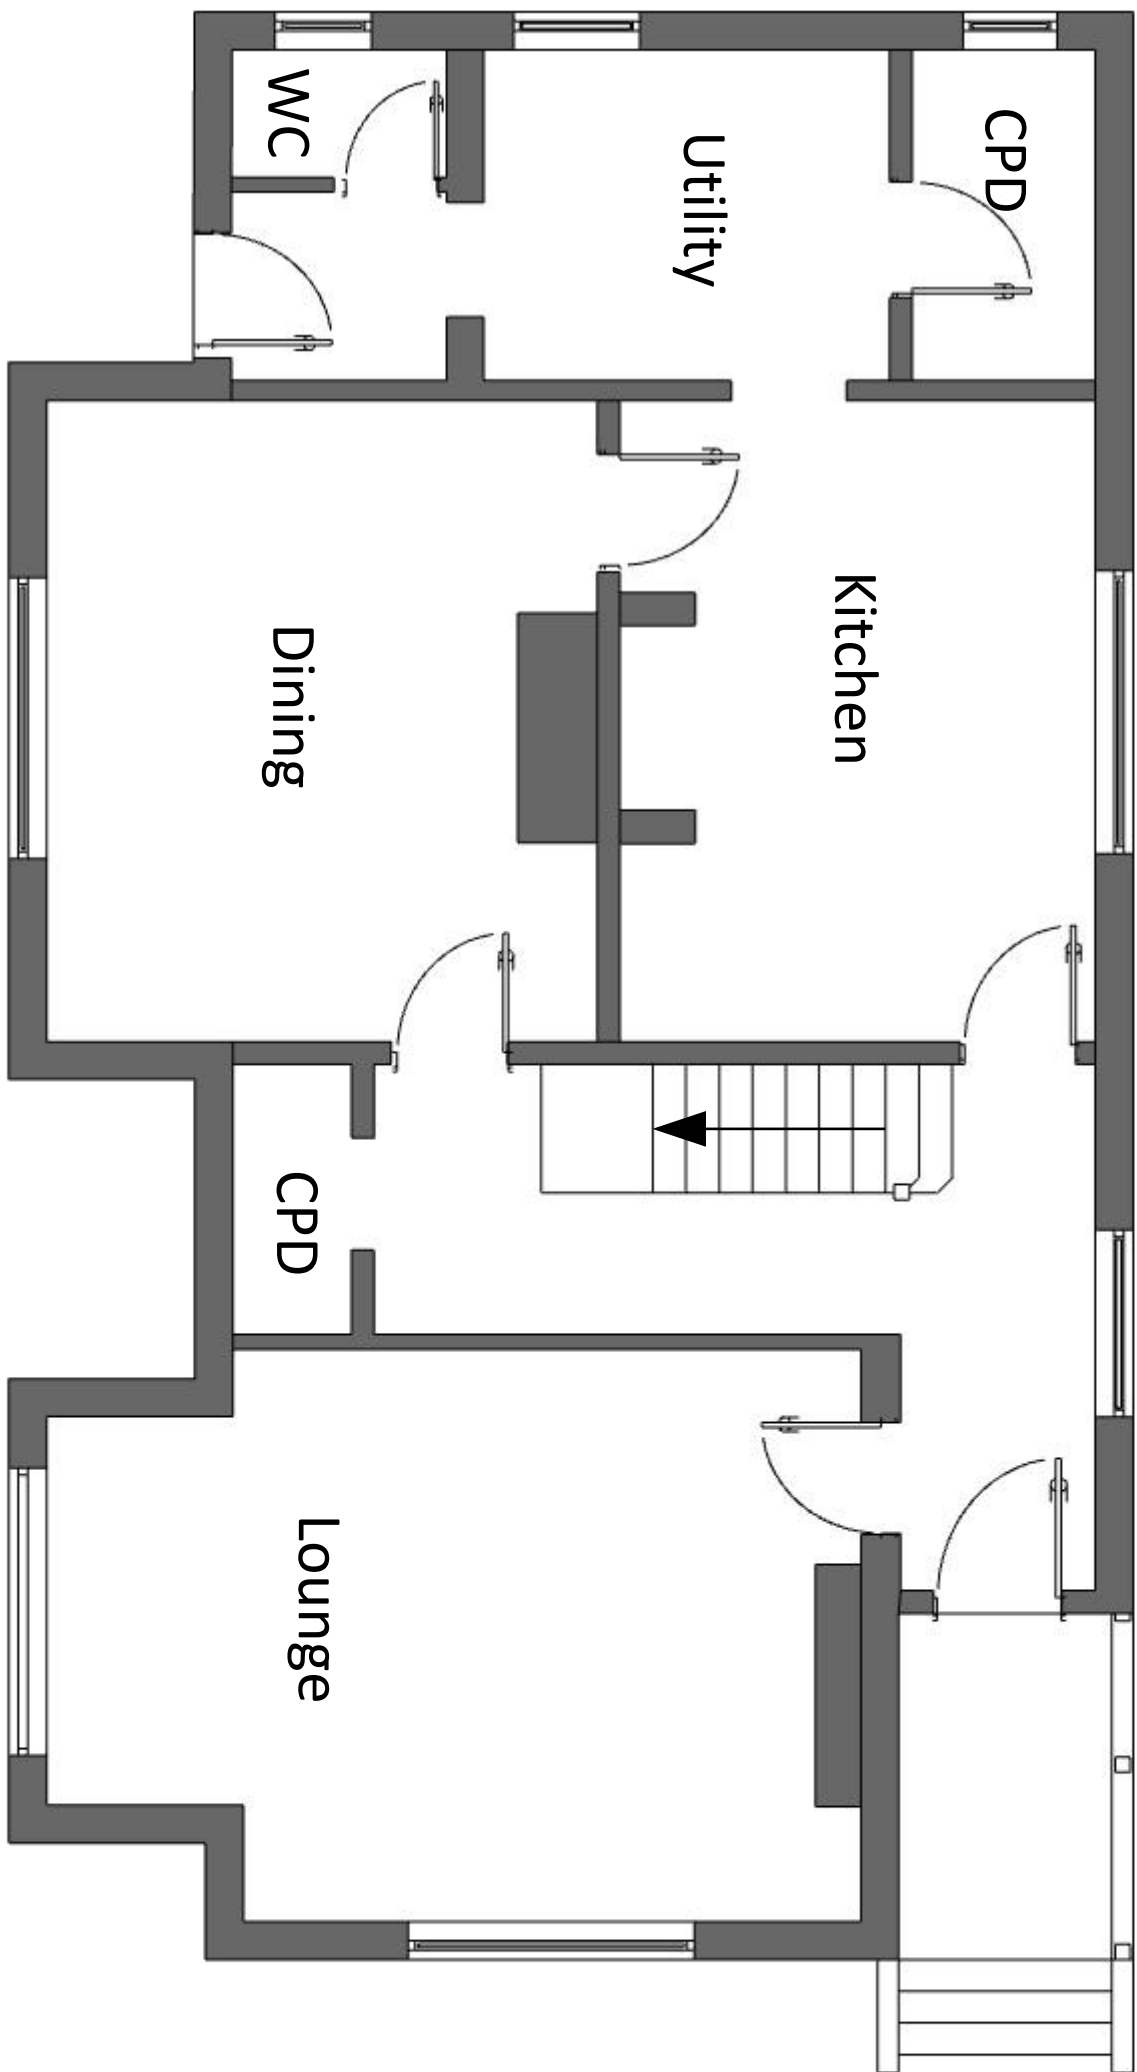


Existing First Floor

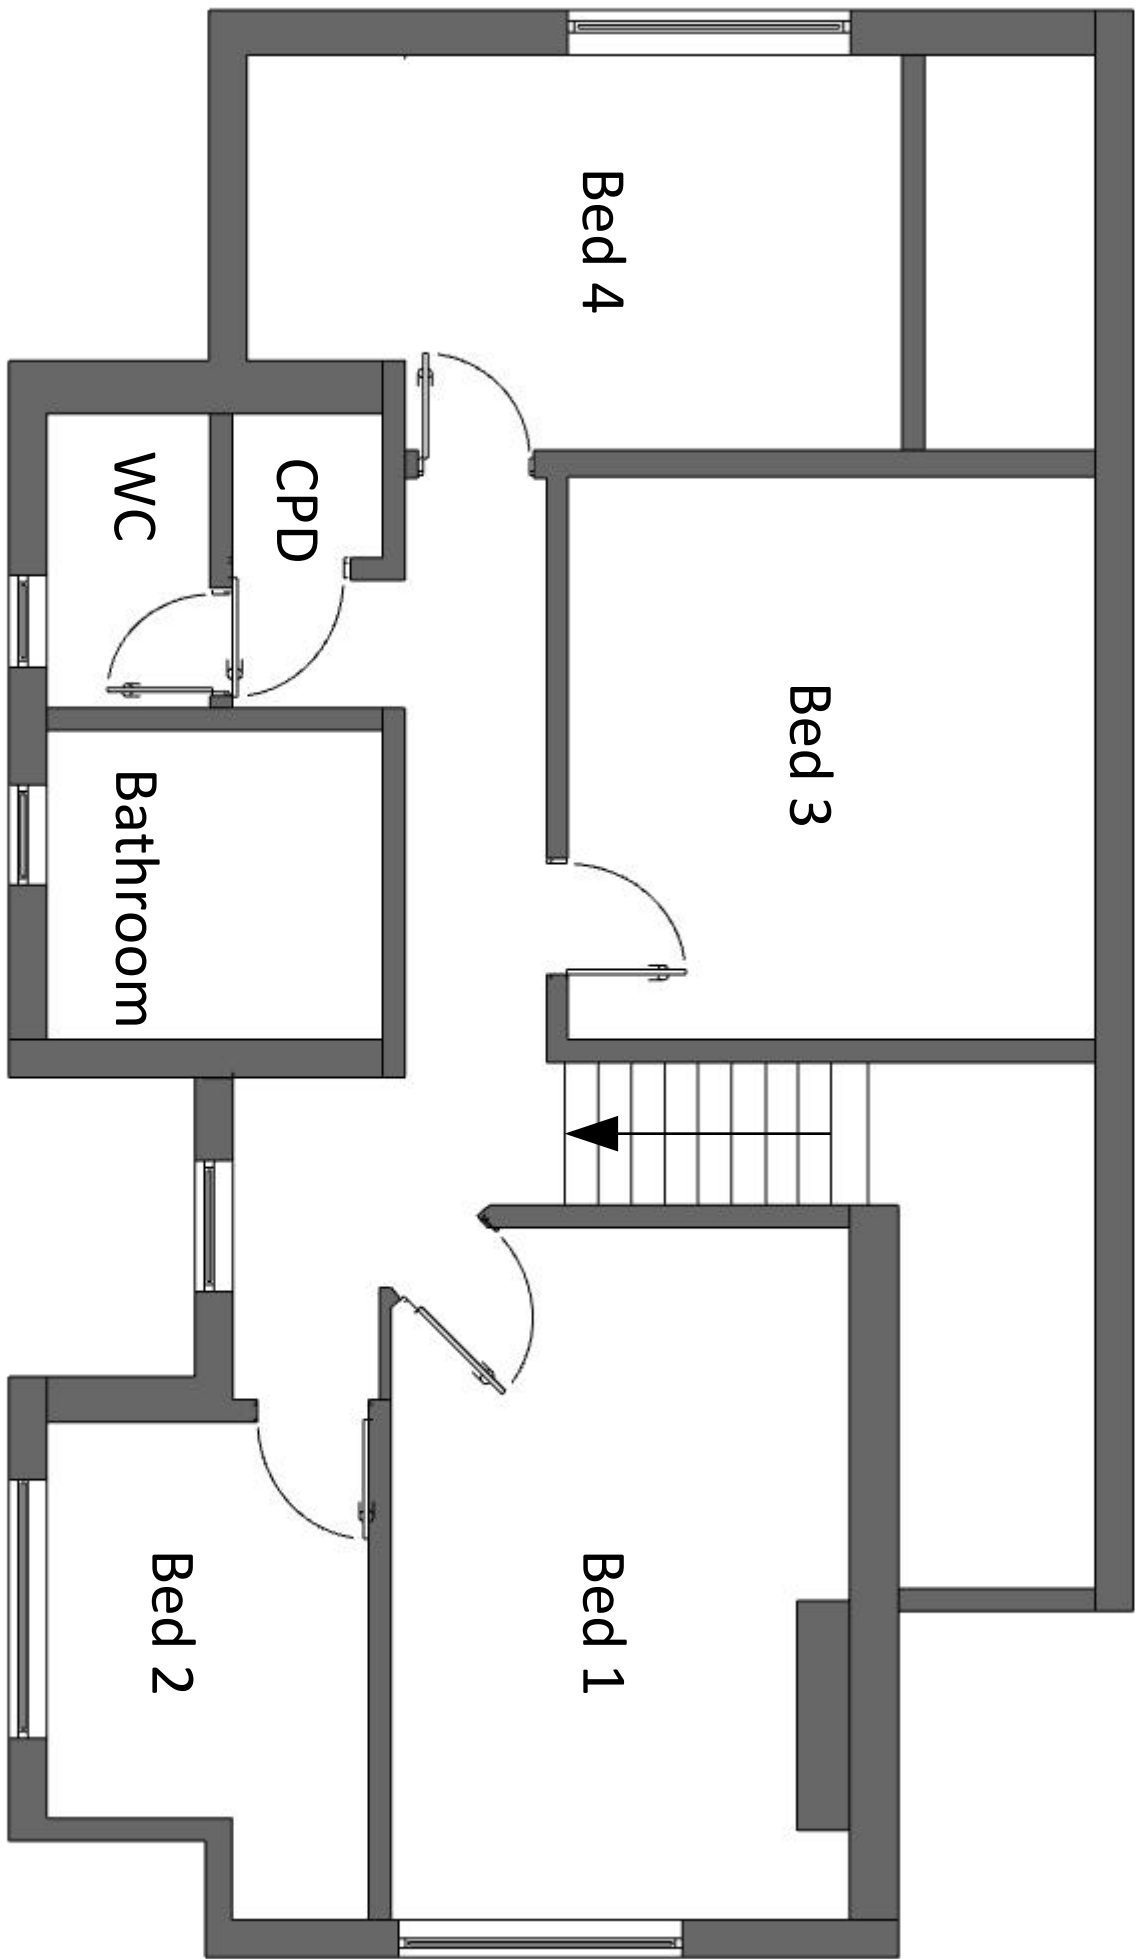

Proposed Ground Floor

Existing entrance relocated to front elevation.

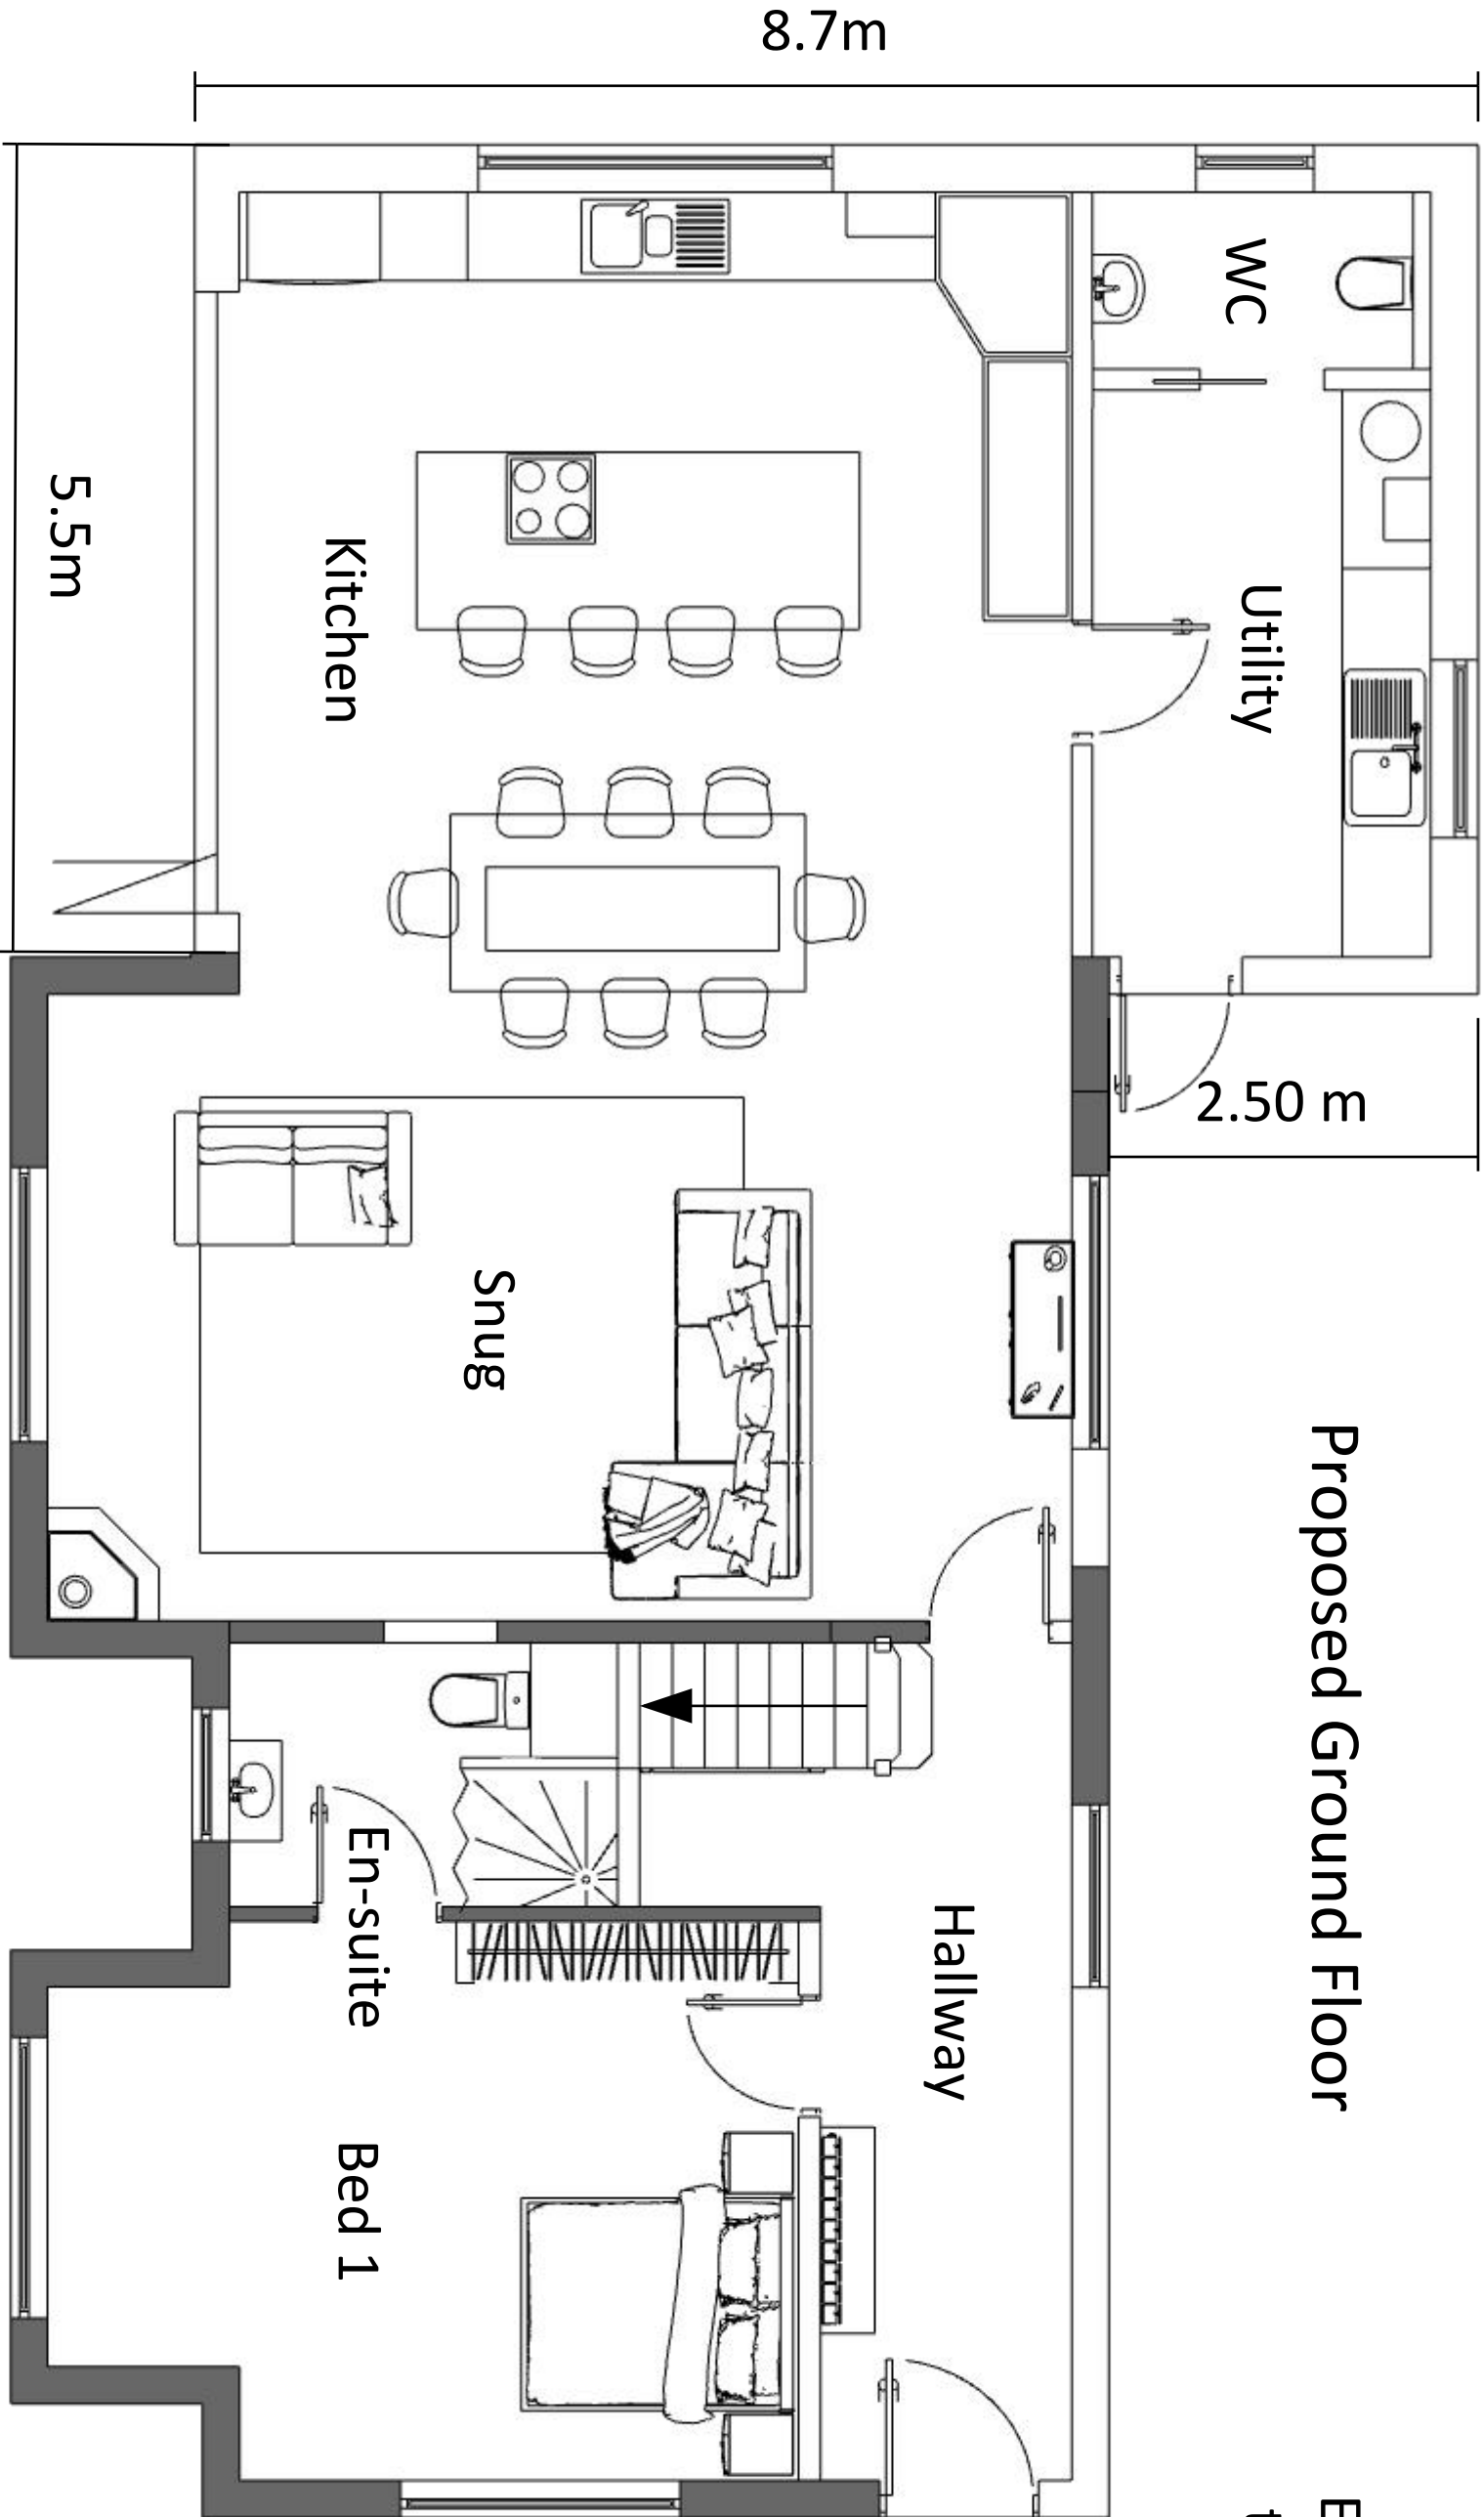

Proposed First Floor

