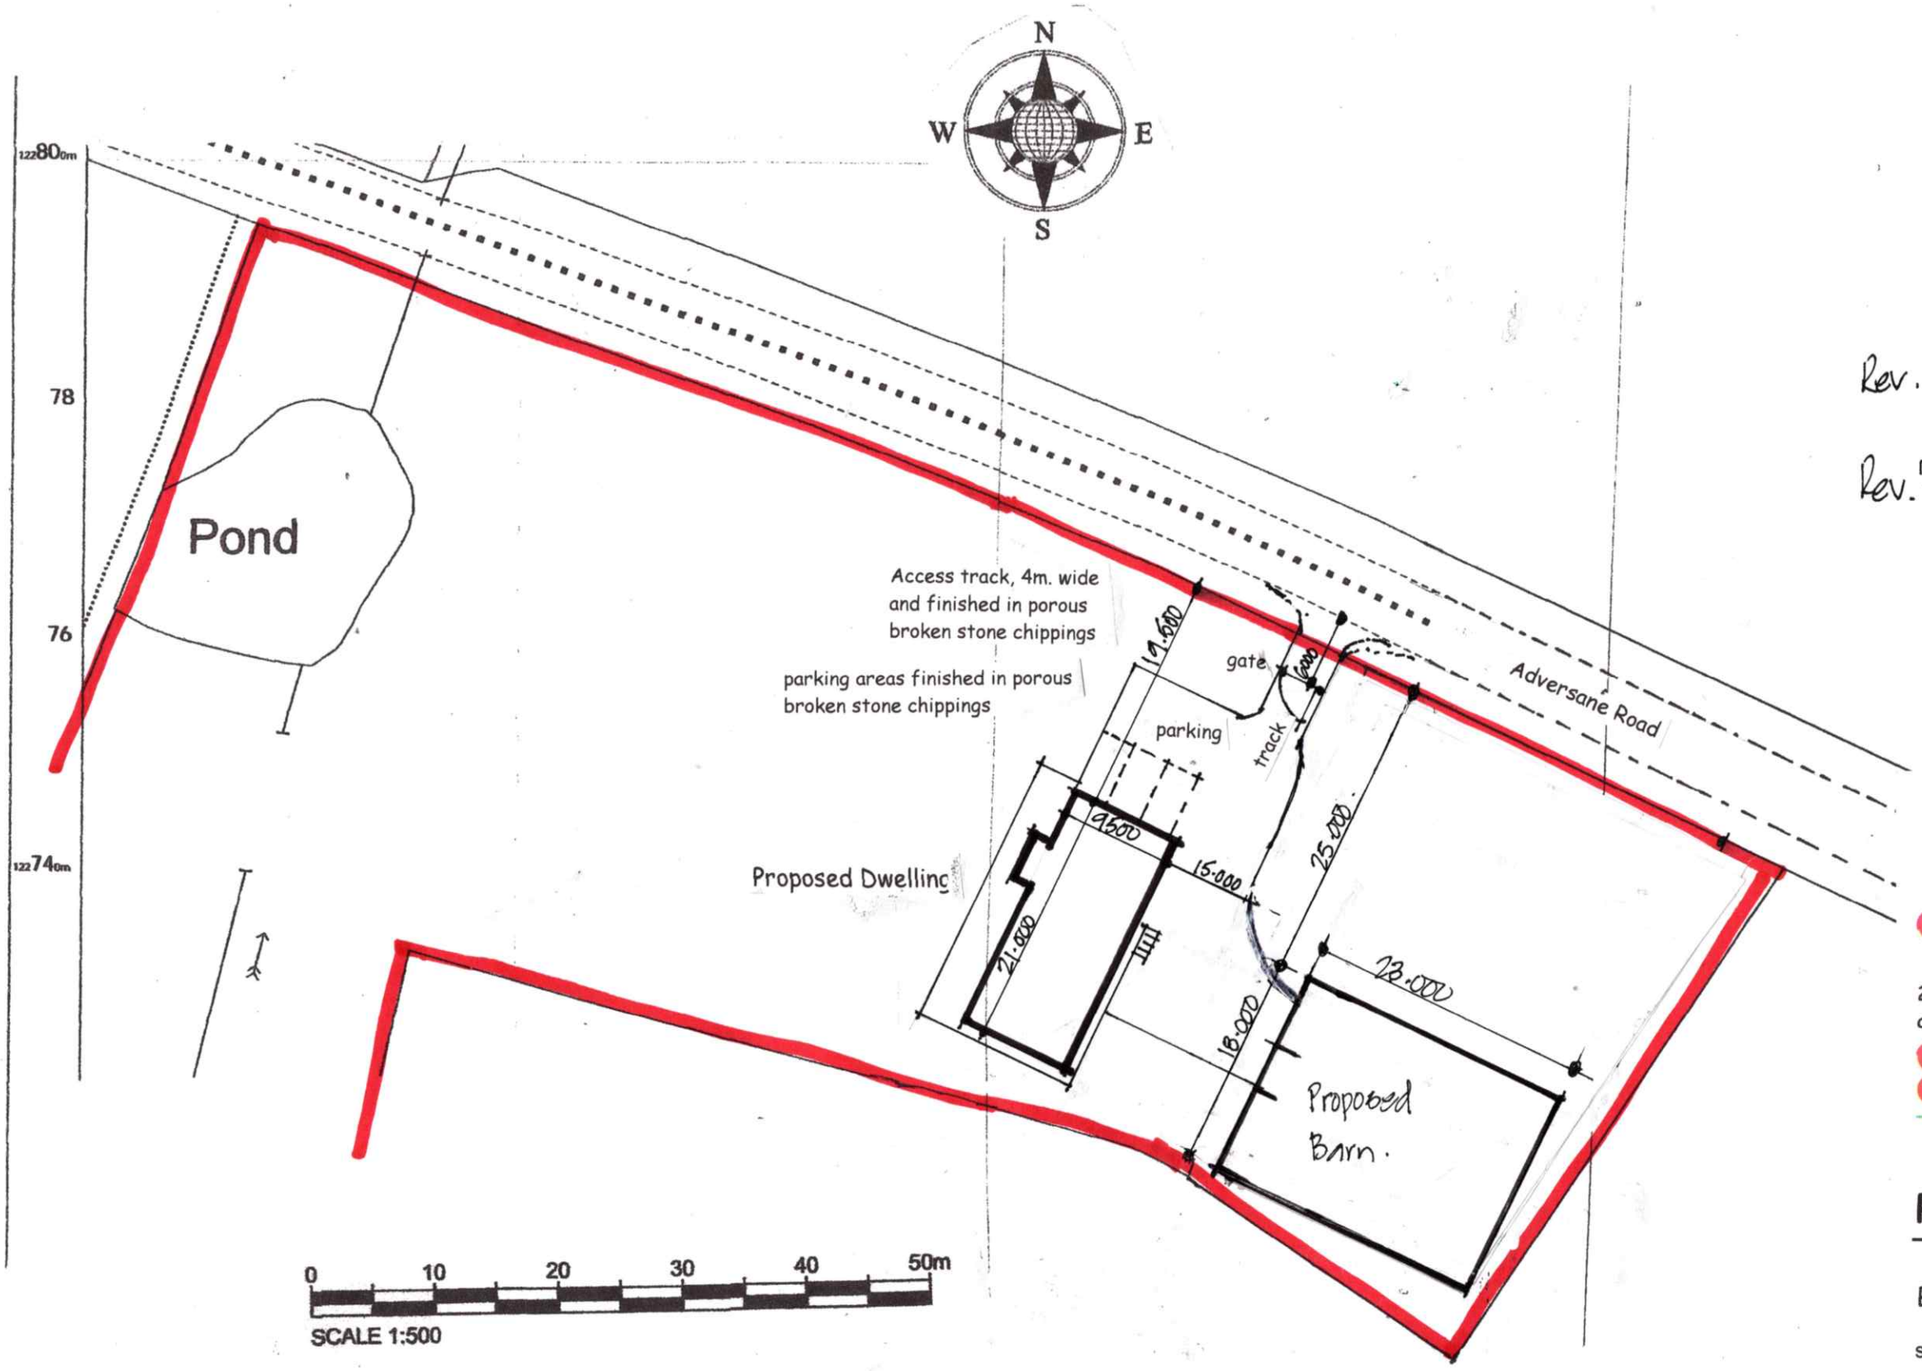

Rev. 'A'. Barn resited. 14/10/26

Rev. 'B'. Barn further resited to 25.000 from roadside 4/11/26.

Planning Drawing

David Liversidge design

Architecture and Planning

259 Rossendale Road, Burnley, Lancs. BB11 5BZ
and at Haywards Heath, West Sussex, RH16 4DZ

☎ 07977 463 496

davidliversidge01@gmail.com

Proposed Dwelling
Proposed Site/Block Plan

Princes Barn, Adversane Lane,
Billingshurst, West Sussex, RH14 9EH

scale: 1/500th @A3

drawing no 26/66/2 ~~A~~ B.

date: JULY 2026

GLENCAIRN LTD.

planning and development consultants

Robert Schiller BA (Land Econ) FBIAC

07539 687 790

rfb.gvs@gmail.com