
Batcheller Monkhouse

004 - Access Plan

Mill Farm, Mill Lane, Itchingfield

Land App

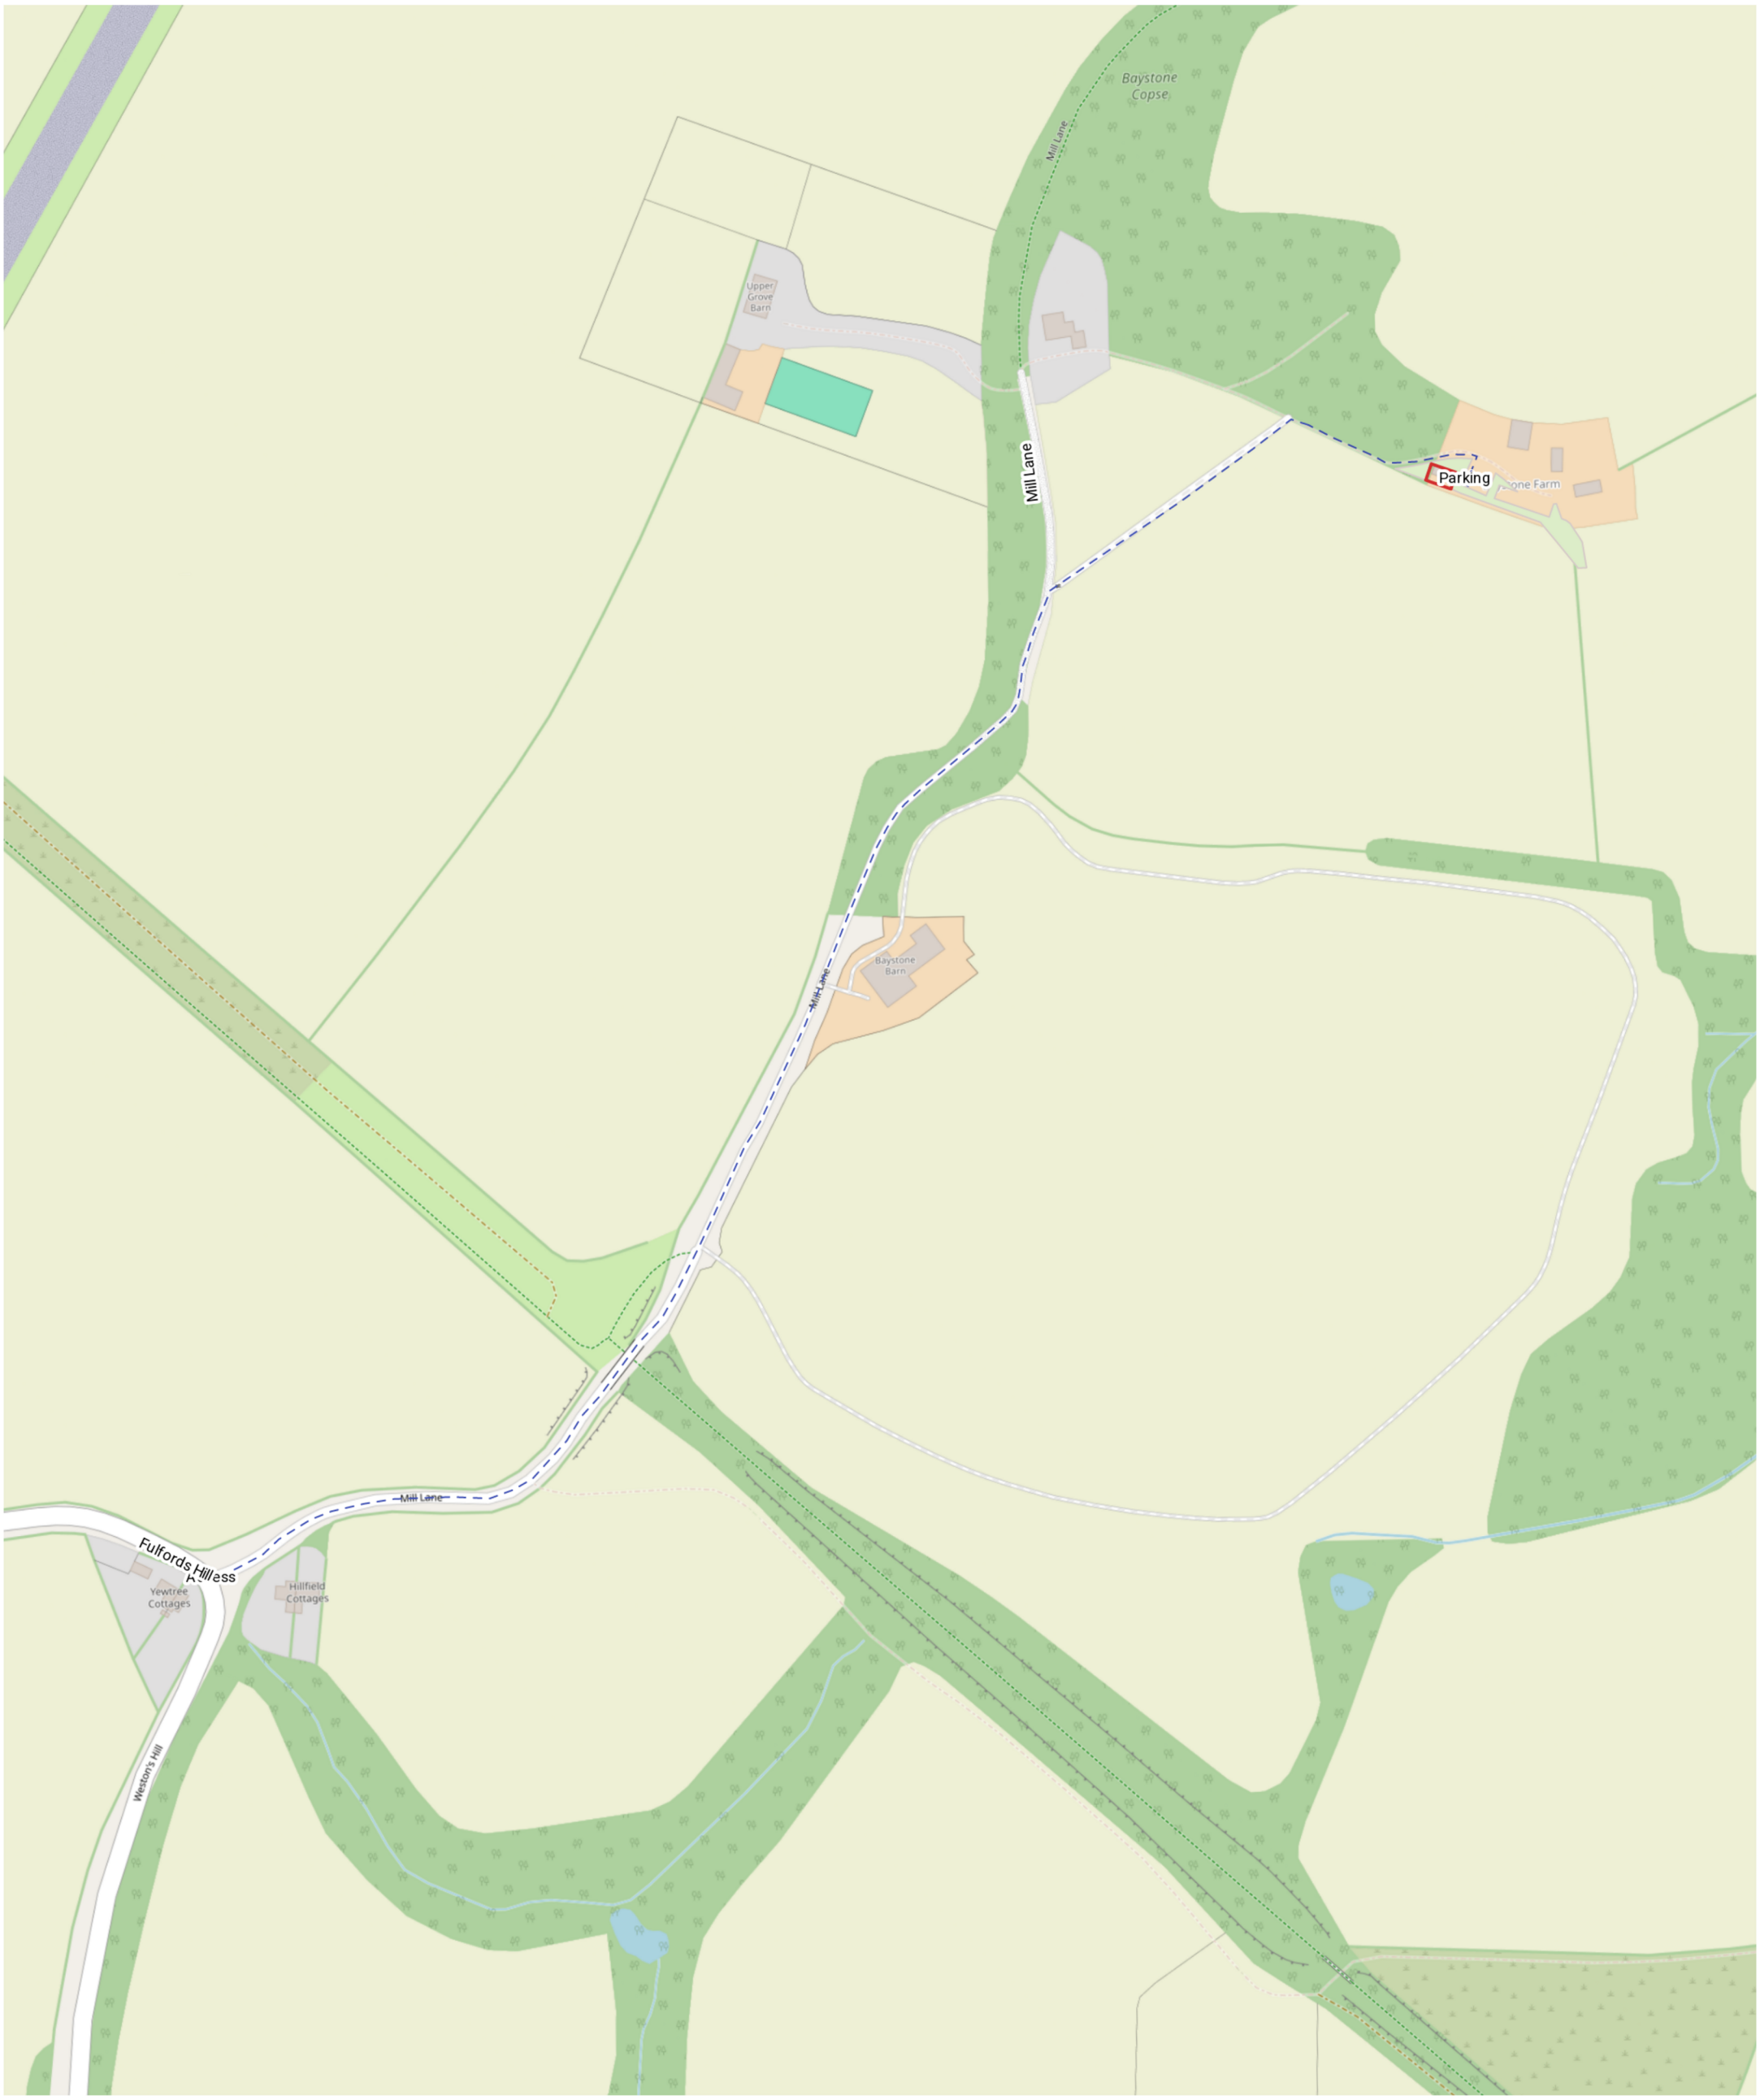

Produced on Land App, May 13, 2025.
© OpenStreetMap contributors

50 m
Scale 1:2500 (at A3)

N