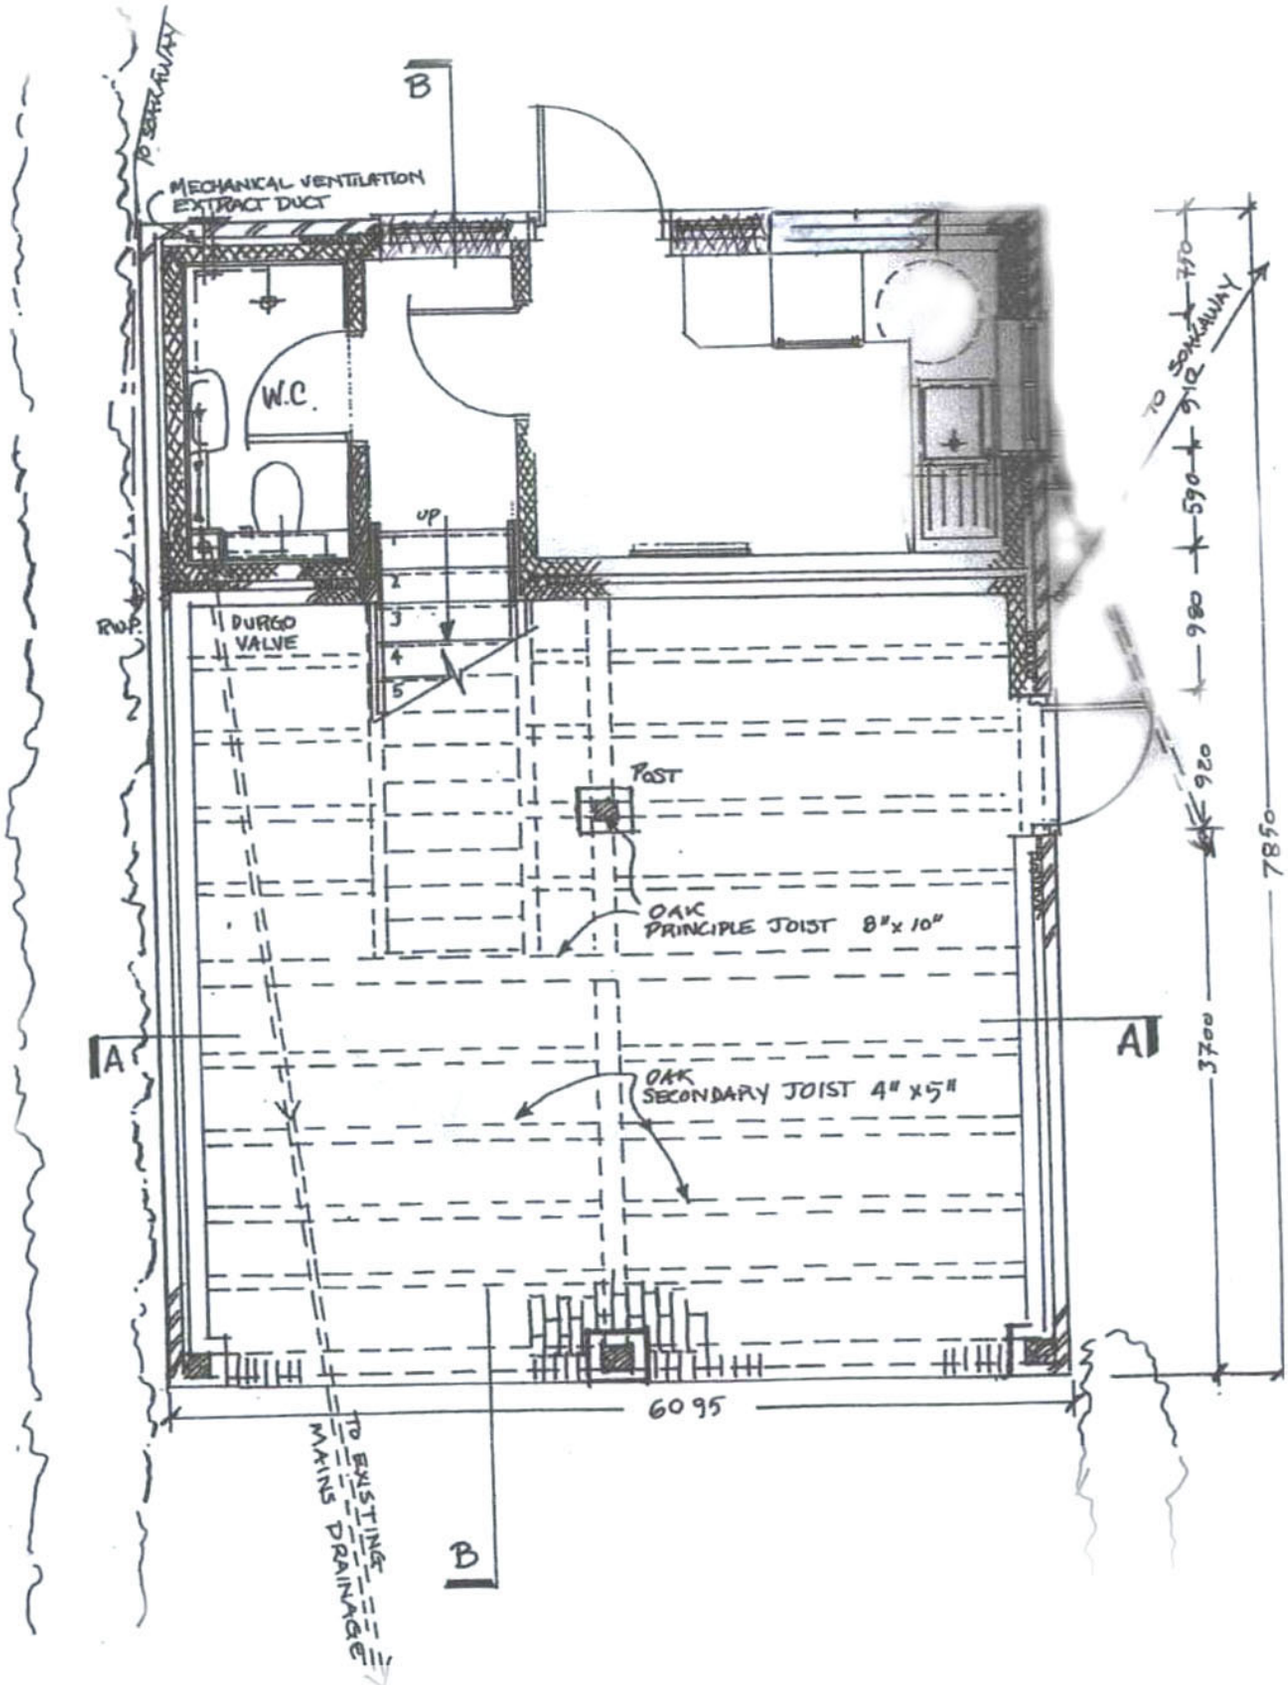

TIMBERS HENFIELD W. SUSSEX BN5 9XY for Mr & Mrs Marshall	GARAGE PLAN 1:50	DATE: SEPT 2009 DWG Nº: 0909 02