Location Plan

Site Address: **42, Penfold Way, Steyning, BN44 3PG**

PlanningPortal

Date Produced: **27-Oct-2024**

Scale: **1:2500 @A4**

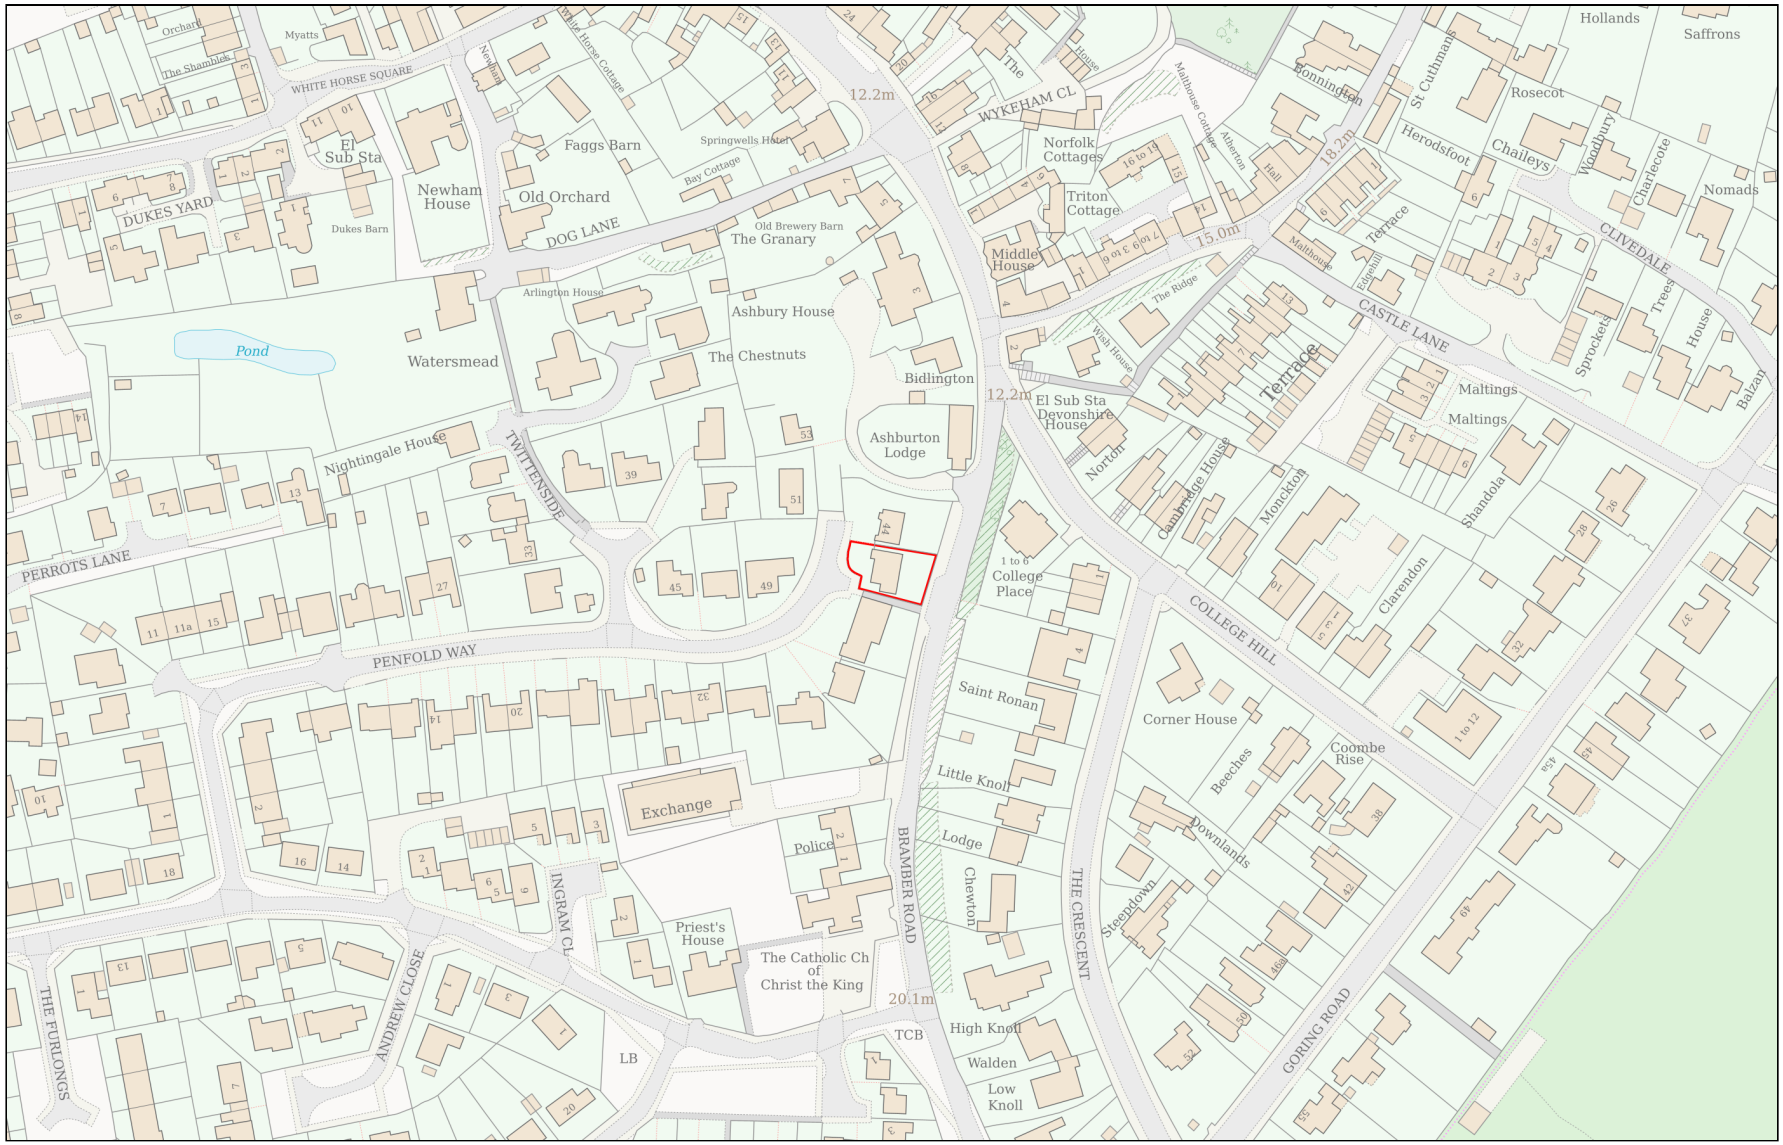

Planning Portal Reference: **PP-13509087v1**

Powered By TerraQuest

© Crown copyright and database rights 2024 OS 100042766