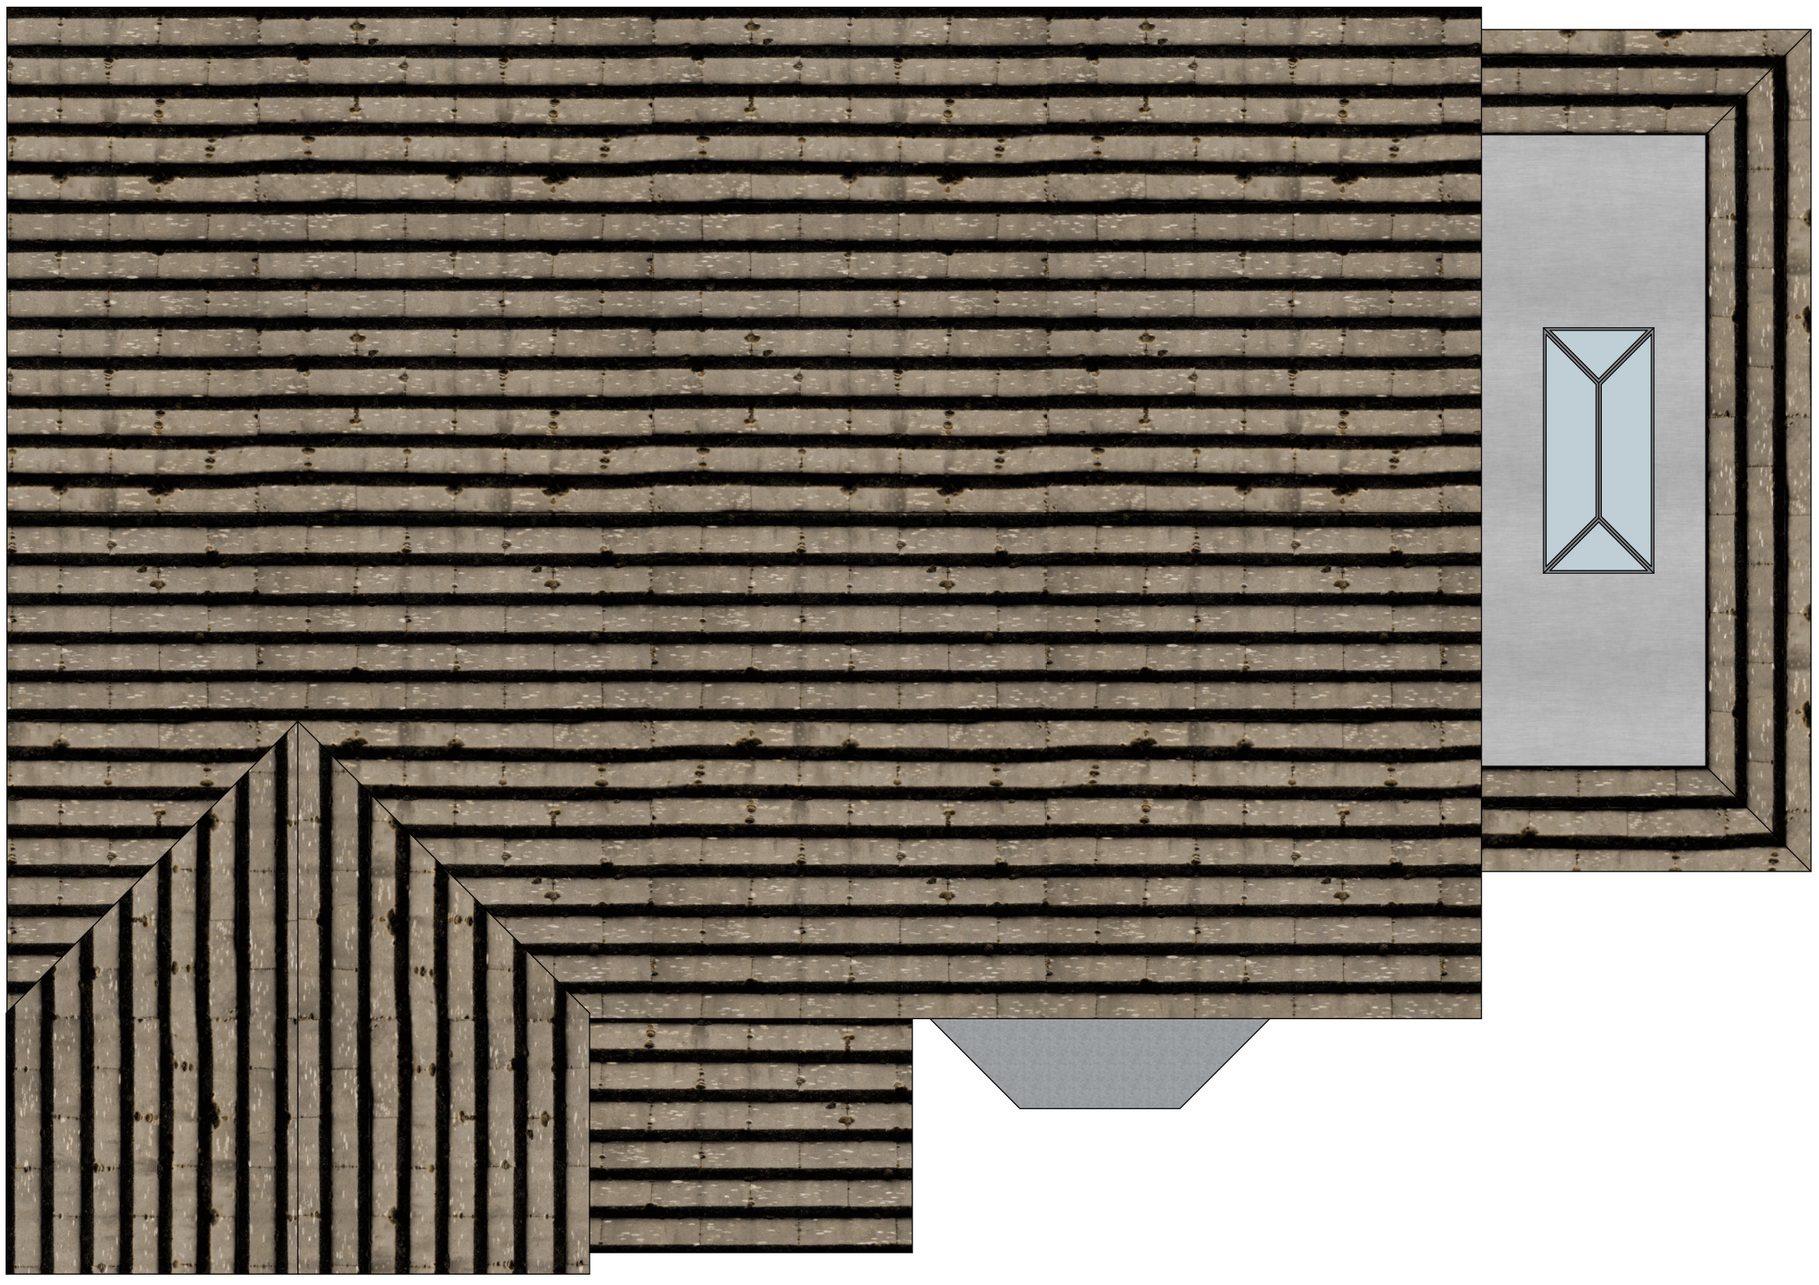

2M 4M
1M 3M 5M
Scale 1:50 @ A3

PROPOSED ROOF PLAN

42 Penfold Way, Steyning, BN44 3PG

ARCHITECTURE BY JAKE MCLEWEE BSC (HONS): ARCHITECTURAL TECHNOLOGY

REFERENCE / DATE

A 455-4

11/10/2024

ARCHITECTUREBYJAKE.CO.UK