


1:50 (A 3 Paper)

5 M


10 M

PORTACABIN


2D PLAN

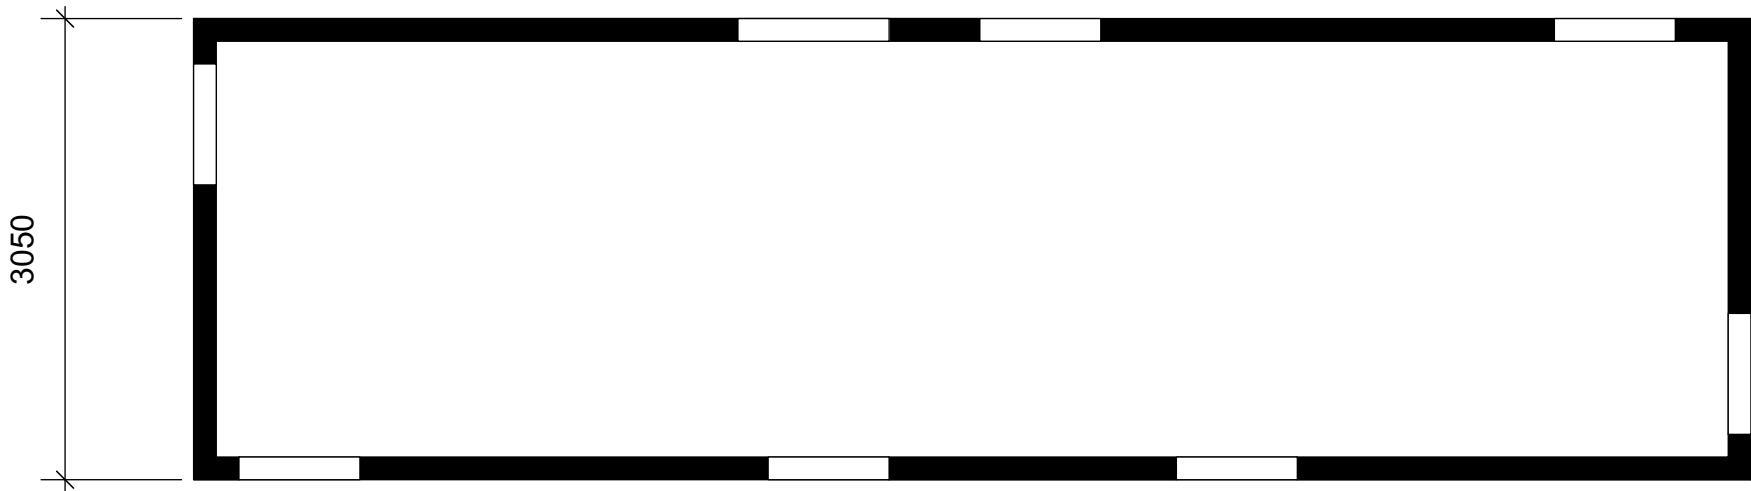

NORTH ELEVATION

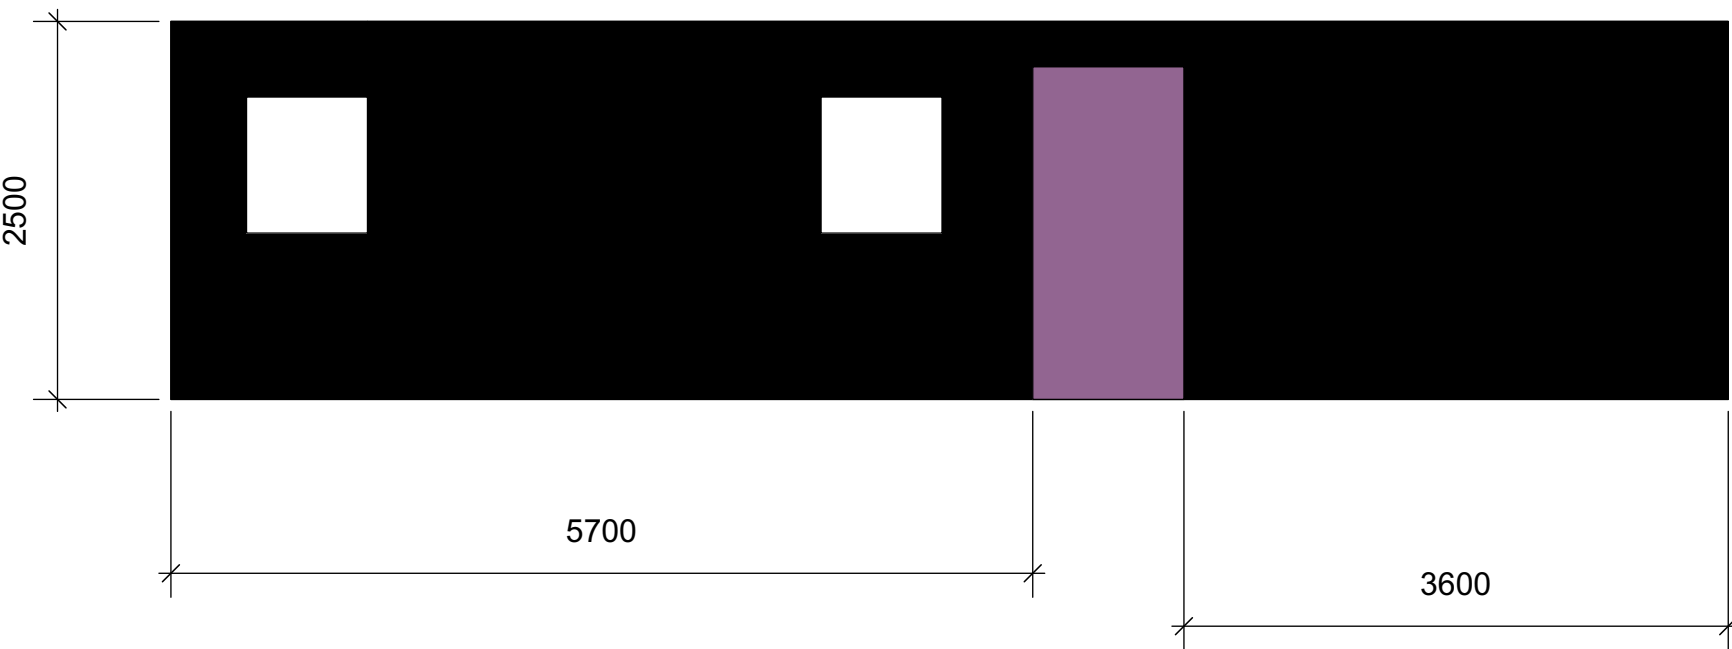


EAST ELEVATION

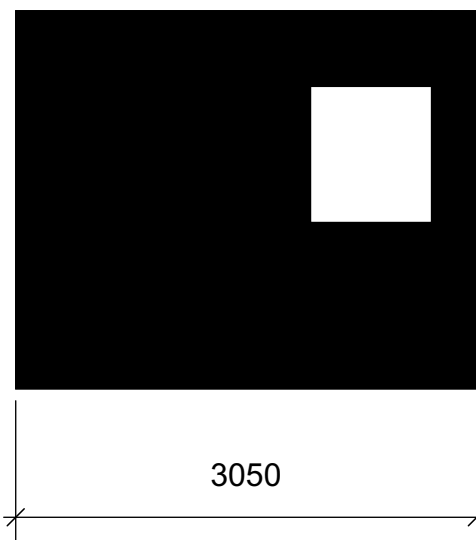

WEST ELEVATION



SOUTH ELEVATION

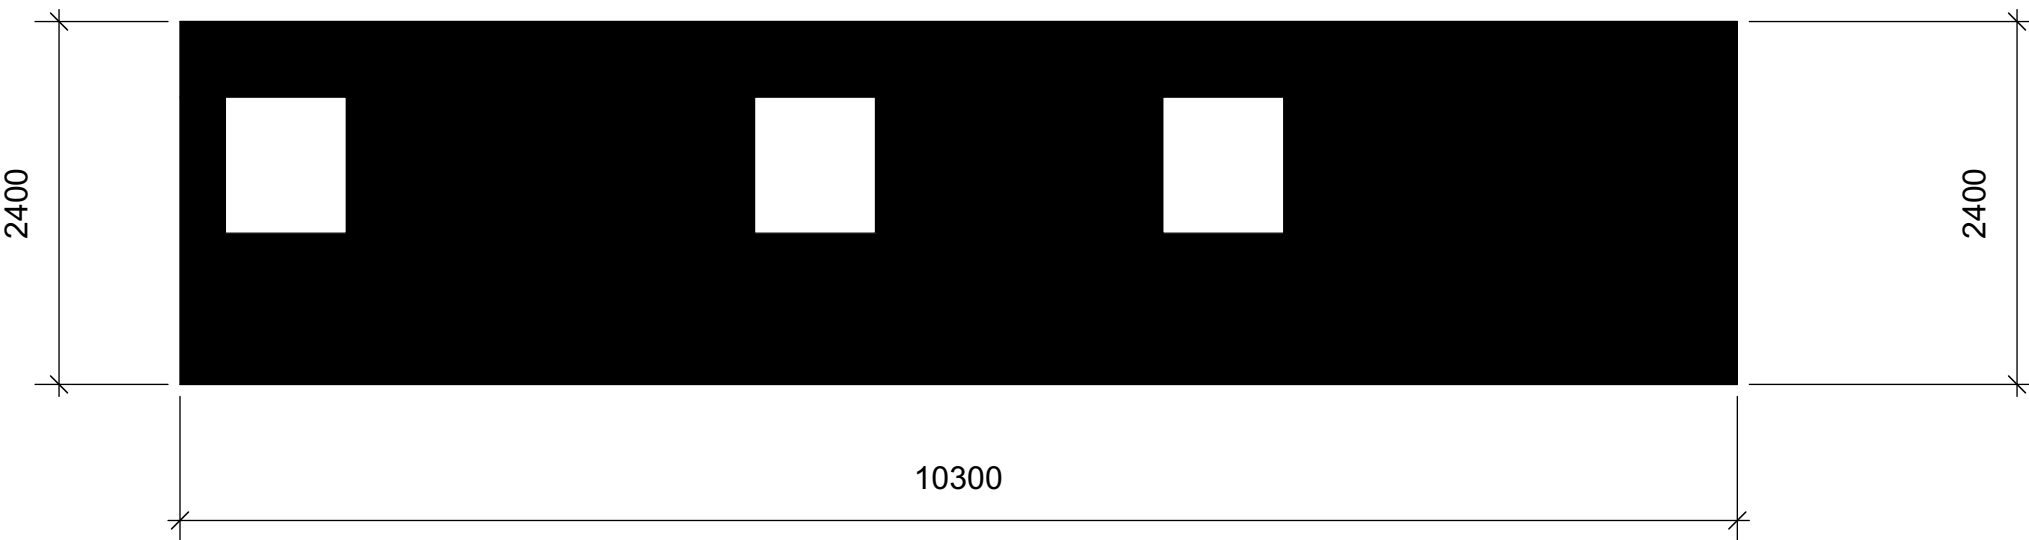

MULTI AWARD WINNING DESIGN

WWW.JACKDUNCLEY.COM

Birchfield Nursery
Kidders Lane
Henfield
West Sussex
BN5 9AB

SCALE 1-50
unless otherwise stated

PAPER SIZE A3

