



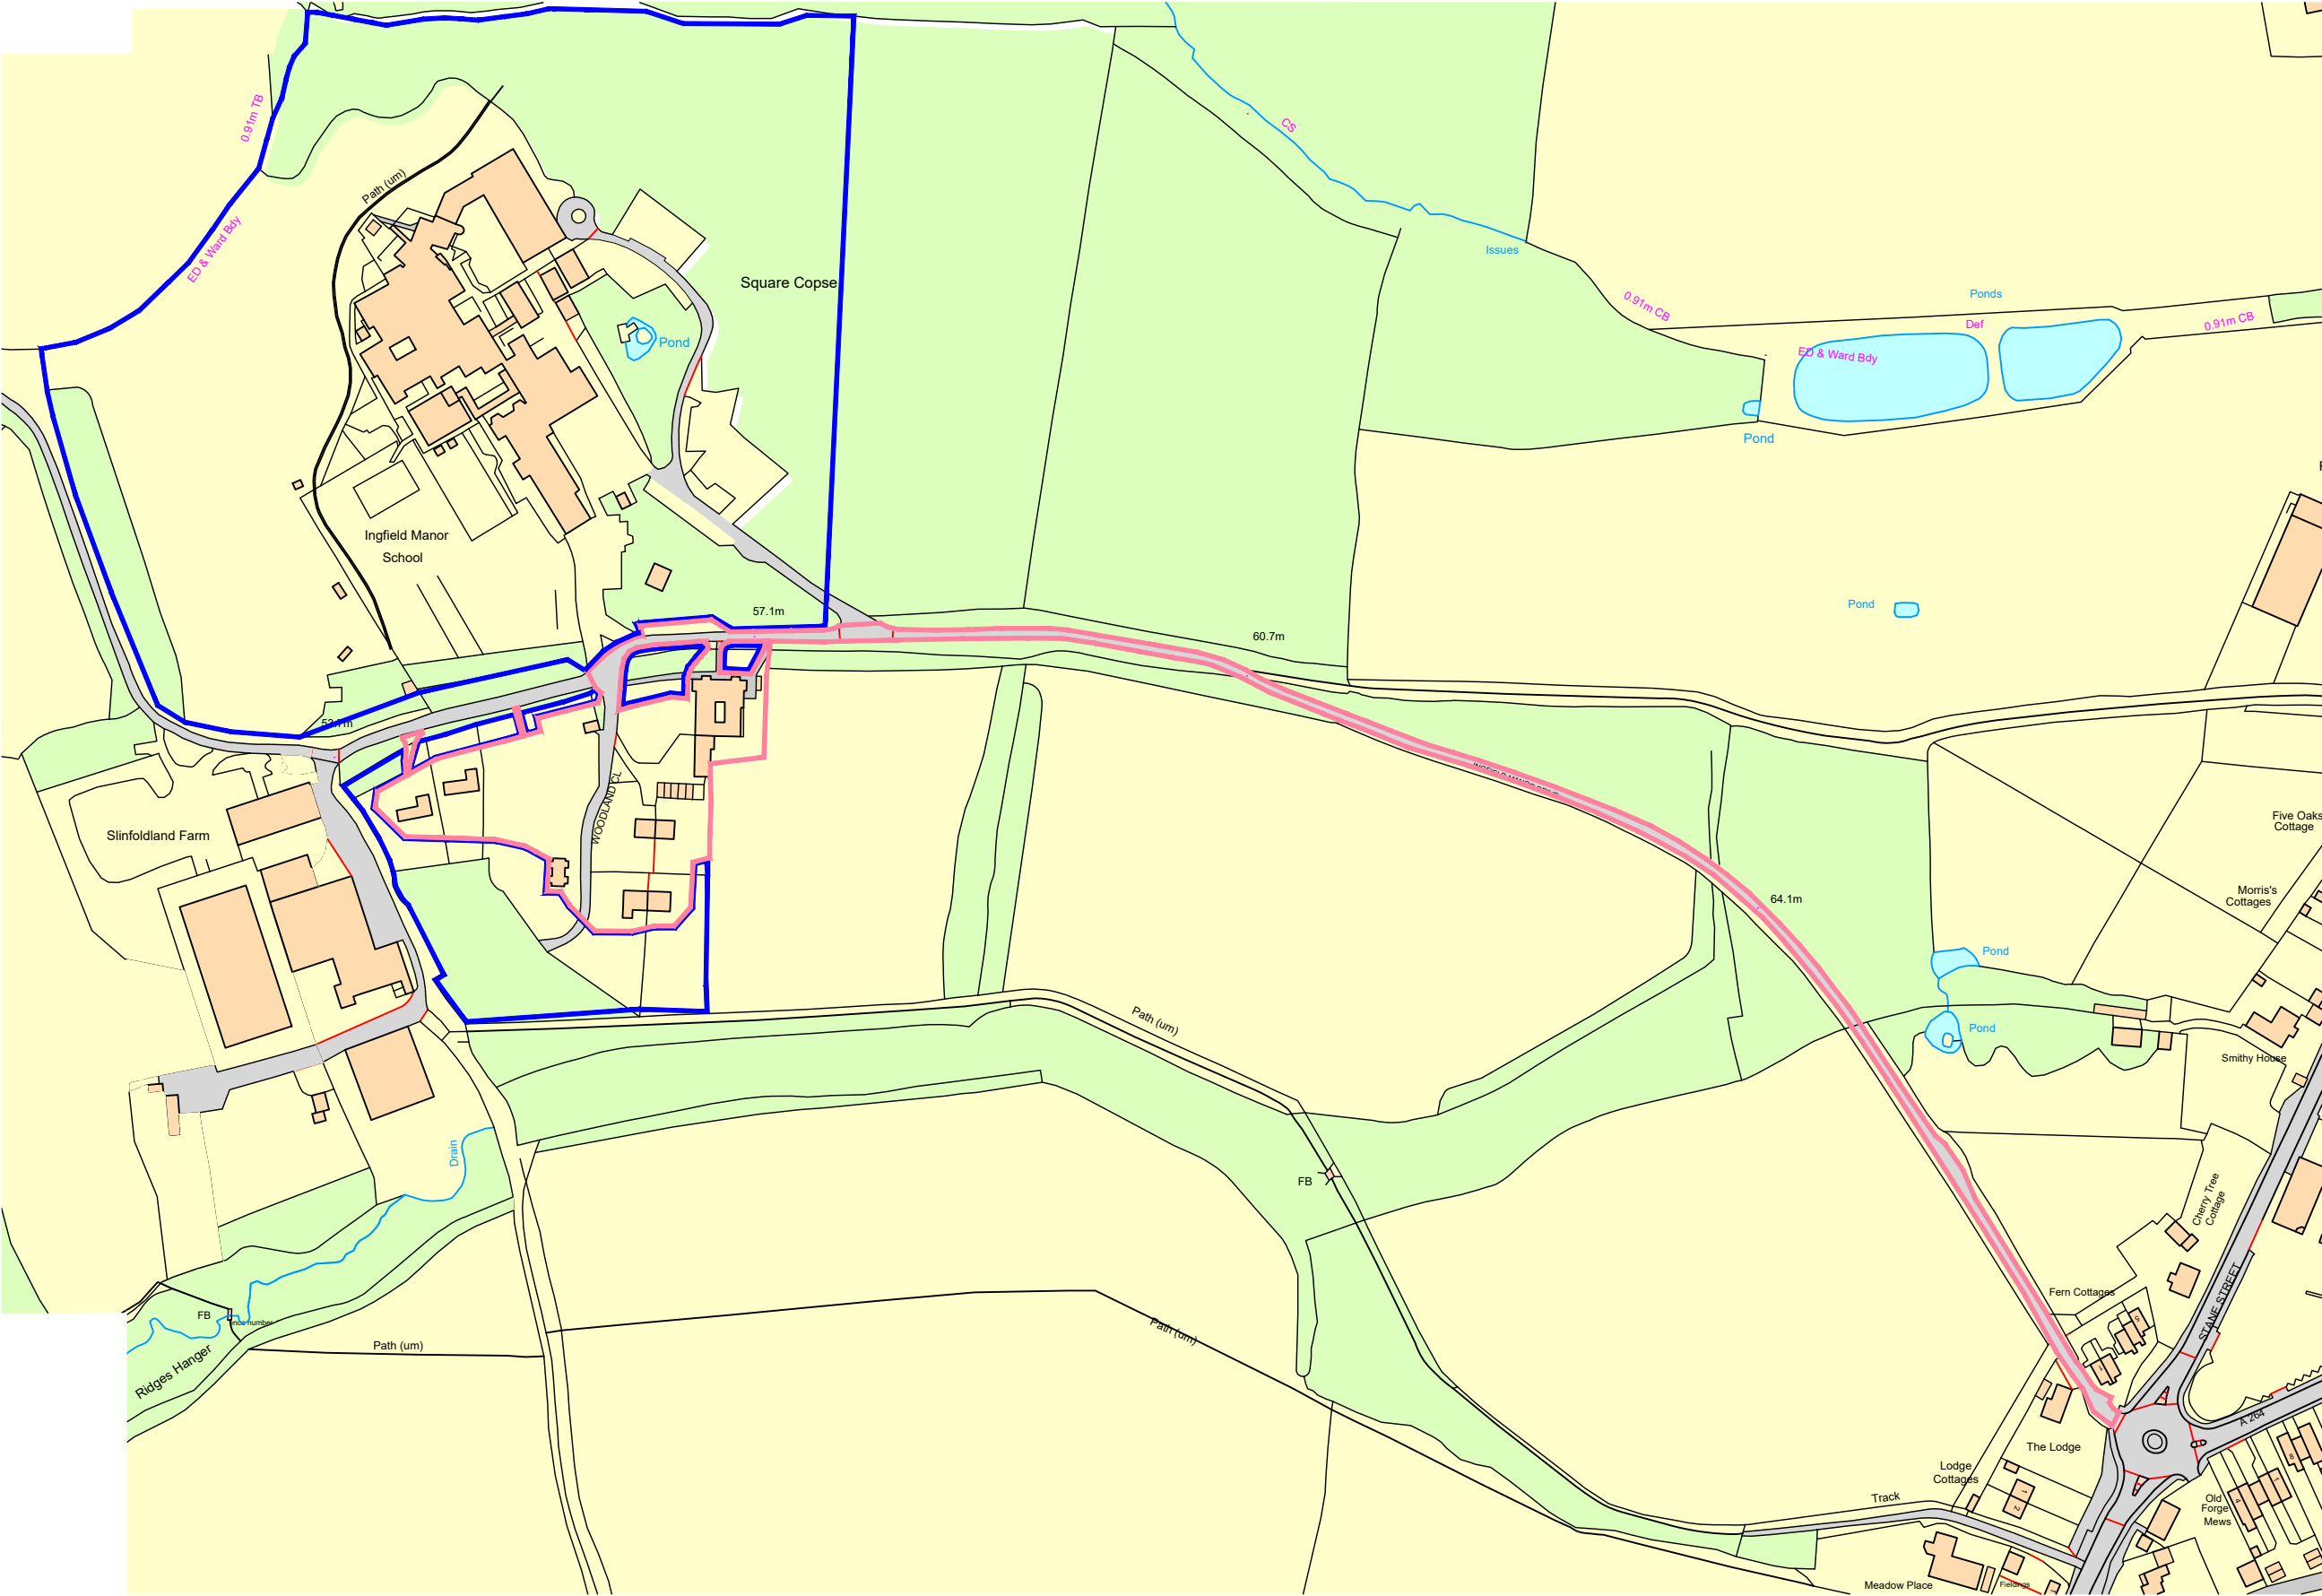

Ordnance Survey, (c) Crown Copyright 2025. All rights reserved. Licence number 100022432

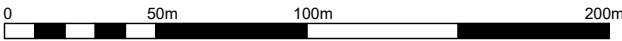

Site Location Plan

Note: All levels and dimensions are to be checked on site. This drawing is to be read in conjunction with all relevant consultants' requirements, drawings and specifications. Any discrepancies between consultants' drawings to be reported to the Contract Administrator before any relevant work commences.

Copyright: 2023 Miller Bourne ©

Notes		

Rev	Date	Description	Drawn	Checked	Status
P01	0.10.25	First Issue	JC	RM	
P02	7.10.25	Site Boundary Revised	JC	RM	
P03	9.10.25	Map extended to school lane entrance at roundabout.	JC	RM	
P04	07.11.25	Site Boundary Revised	JC	RM	
P05	12.03.26	Updated for planning app	JC	RM	
P06	30.03.26	Minor revisions	JC	RM	

PLANNING APP	Ingfield Woodview School		
	Site Location Plan		
	Scale 1:2500 @ A3	Drawing Reference 4908-MBA-01-00-D-A-1001	Rev P06

MILLER BOURNE ARCHITECTS

332 Kingsway
Hove
East Sussex
BN3 4QW
T:01273 411399
design@miller-bourne.co.uk
www.miller-bourne.co.uk