




Northern Elevation

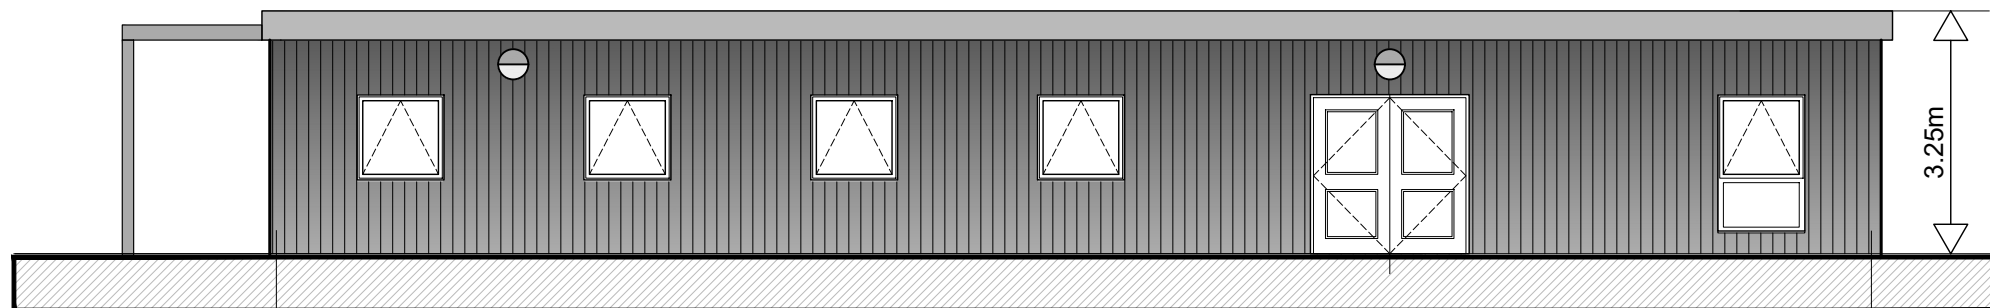


Southern Elevation

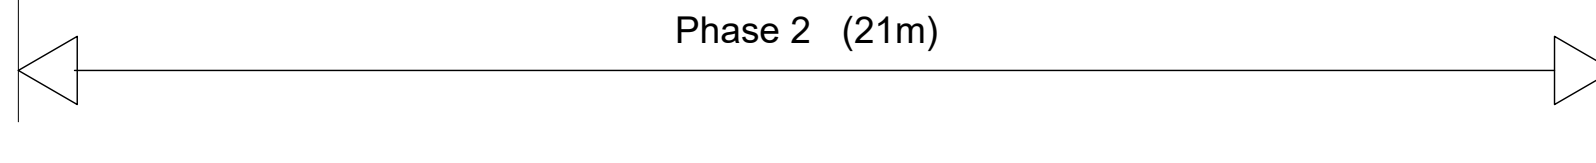


Phase 2 (21m)

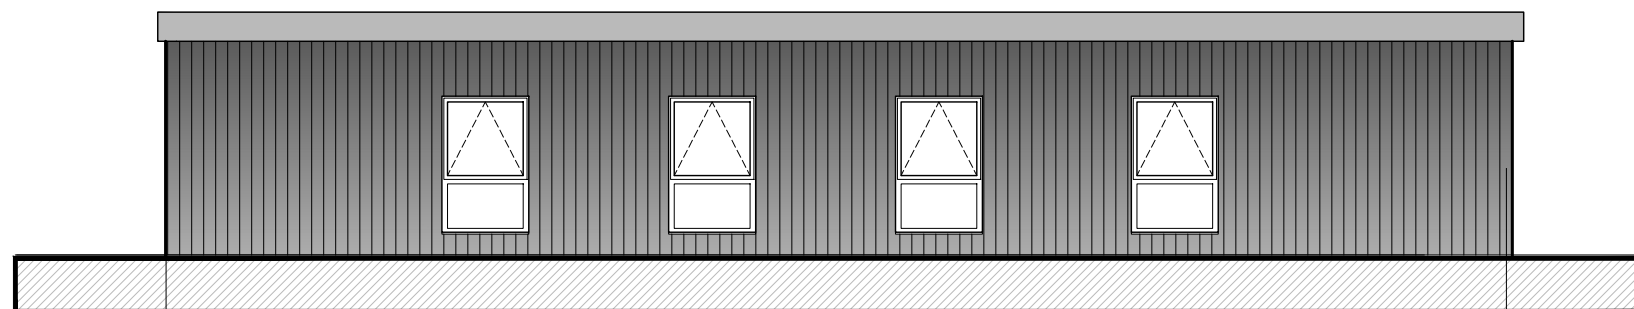

Eastern Elevation

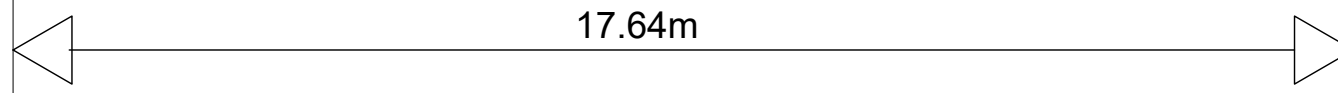

17.64m

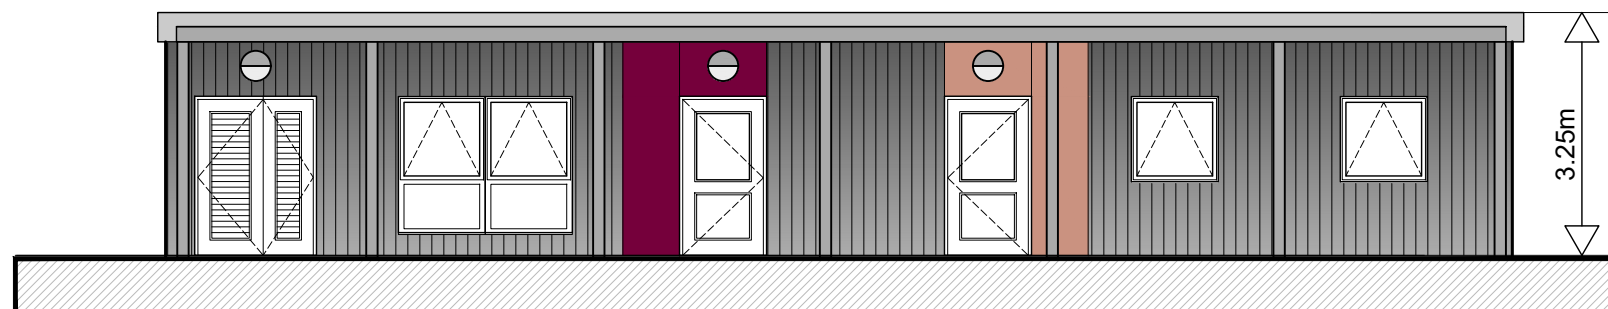


Western Elevation

Materials Key

-  Rockpanel woods "Carbon Oak" cladding panel
-   Rockpanel colours cladding panel, various colours to accent entrances.
-  
-  Powder coated metal framing to canopy colour Anthracite
- Windows and doors to be UPVc colour anthracite.

Notes:
All levels and dimensions are to be checked on site. This drawing is to be read in conjunction with all relevant consultants' requirements, drawings and specifications. Any discrepancies between consultants' drawings to be reported to the Contract Administrator before any relevant work commences.
Copyright: 2023 Miller Bourne ©

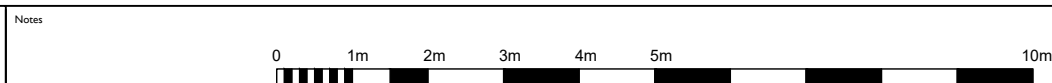

Rev	Date	Description	Drawn	Checked	Status
P011	1.08.25	First Issue	RM	RM	
P022	2.10.25	Additional Detail Added and Minor Alterations	RM	RM	
P032	9.10.25	Updated with additional detail added.	JC	RM	
P04	13.02.26	External materials amended.	JC	RM	
P05	1.03.26	Dims added & updated. Do not scale note omitted.	JC	RM	

PLANNING APP	Ingfield Woodview School		MILLER BOURNE ARCHITECTS	332 Kingsway Hove East Sussex BN3 4QW T:01273 411399 design@miller-bourne.co.uk www.miller-bourne.co.uk
	Proposed Elevations Phase 2			
	Scale: 1:100 @ A3	Drawing Reference: 4908-MBA-01-GF-D-A-2011		