




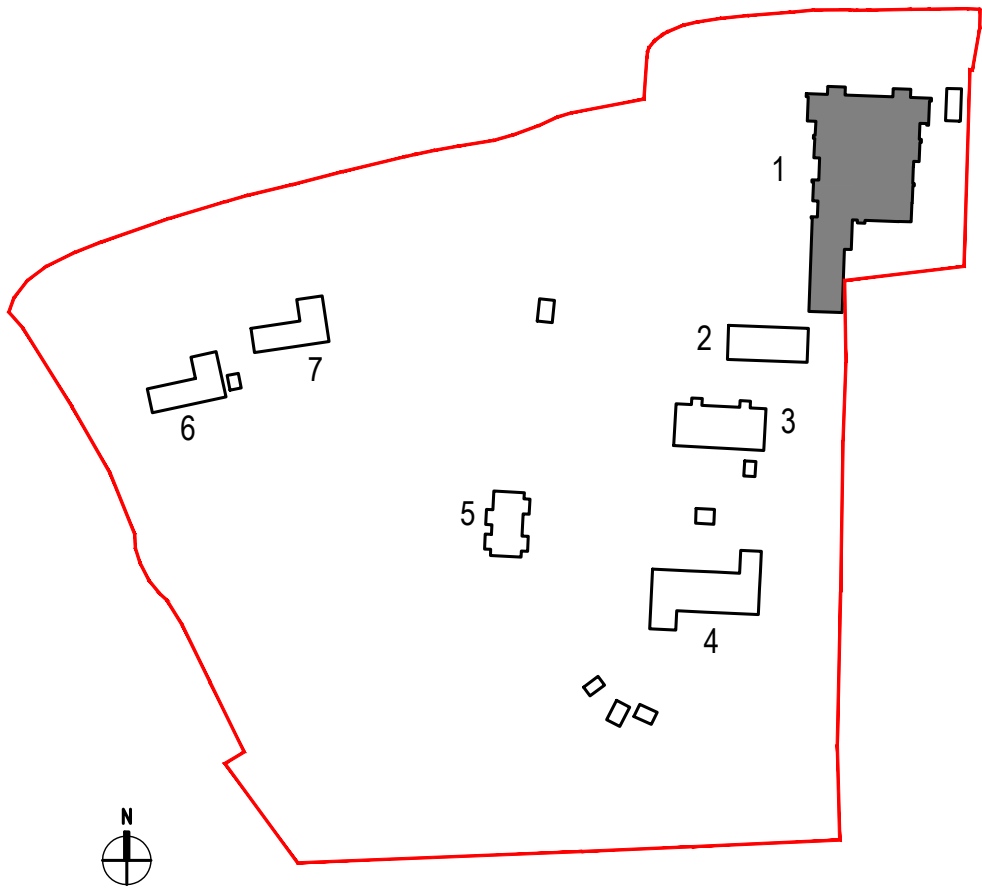

Key Plan (NTS)

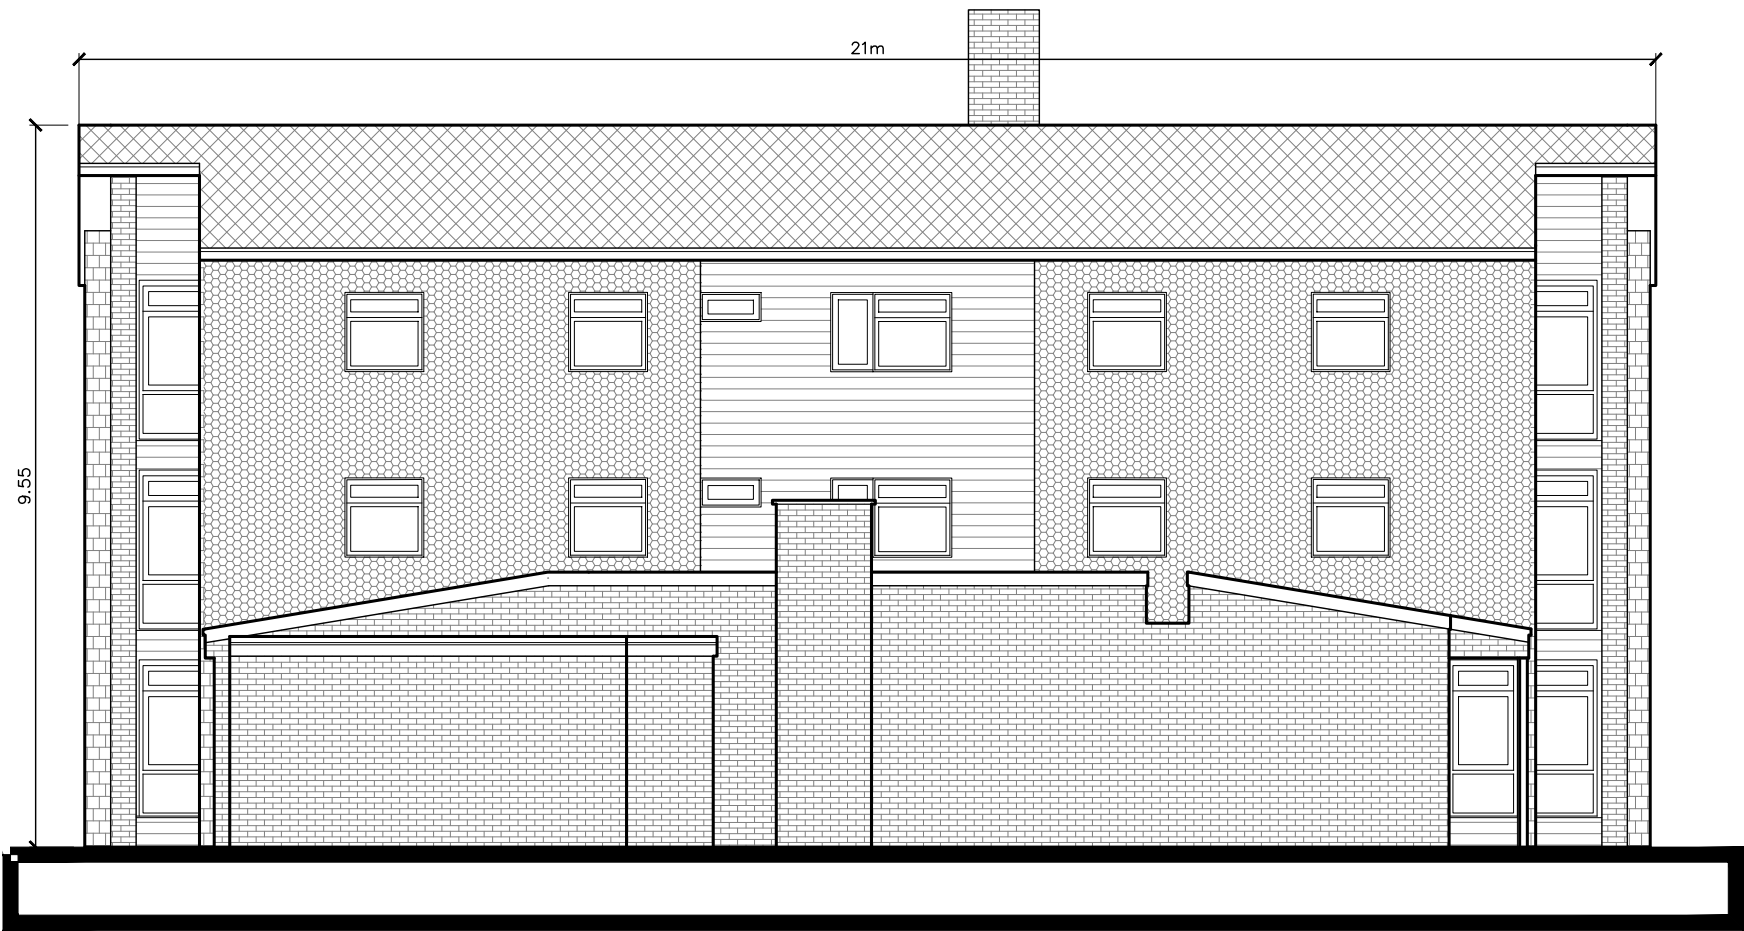

South Elevation 1:100

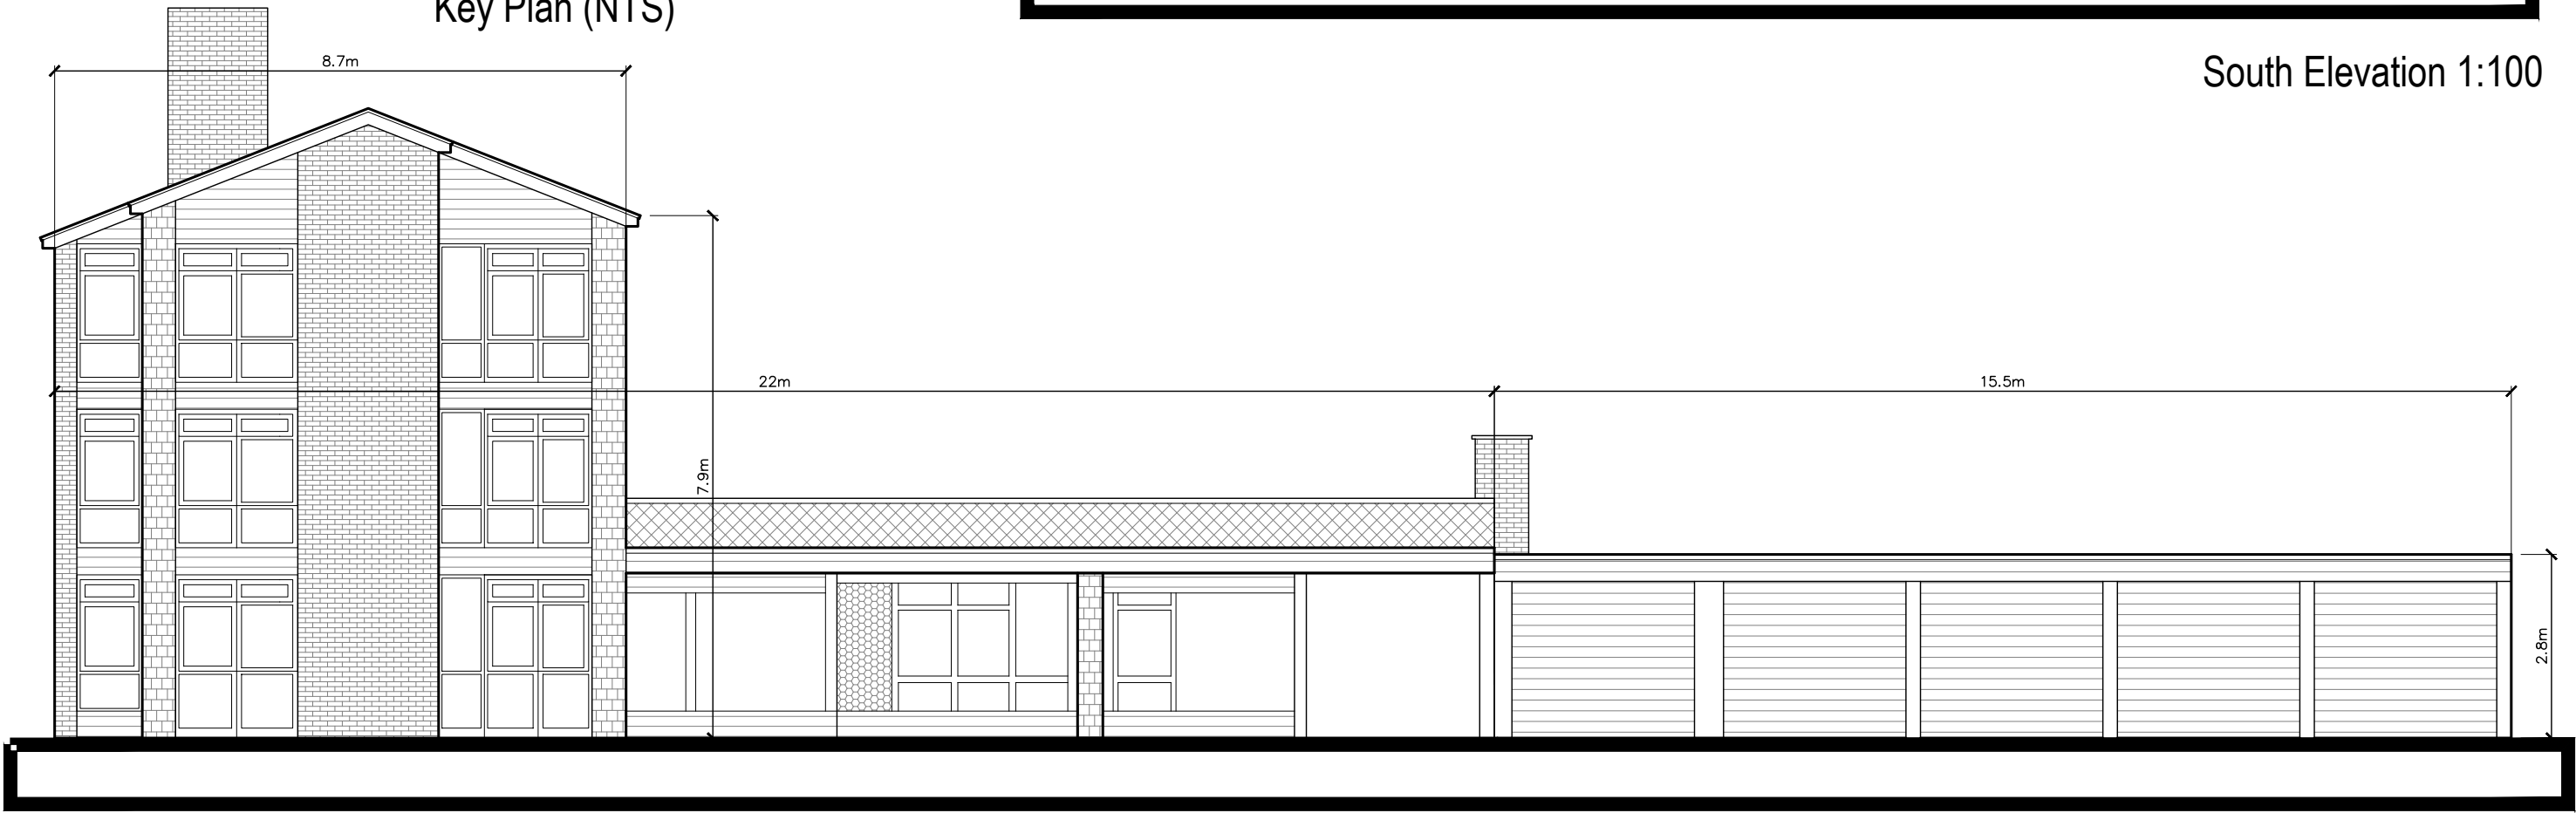

West Elevation 1:100