




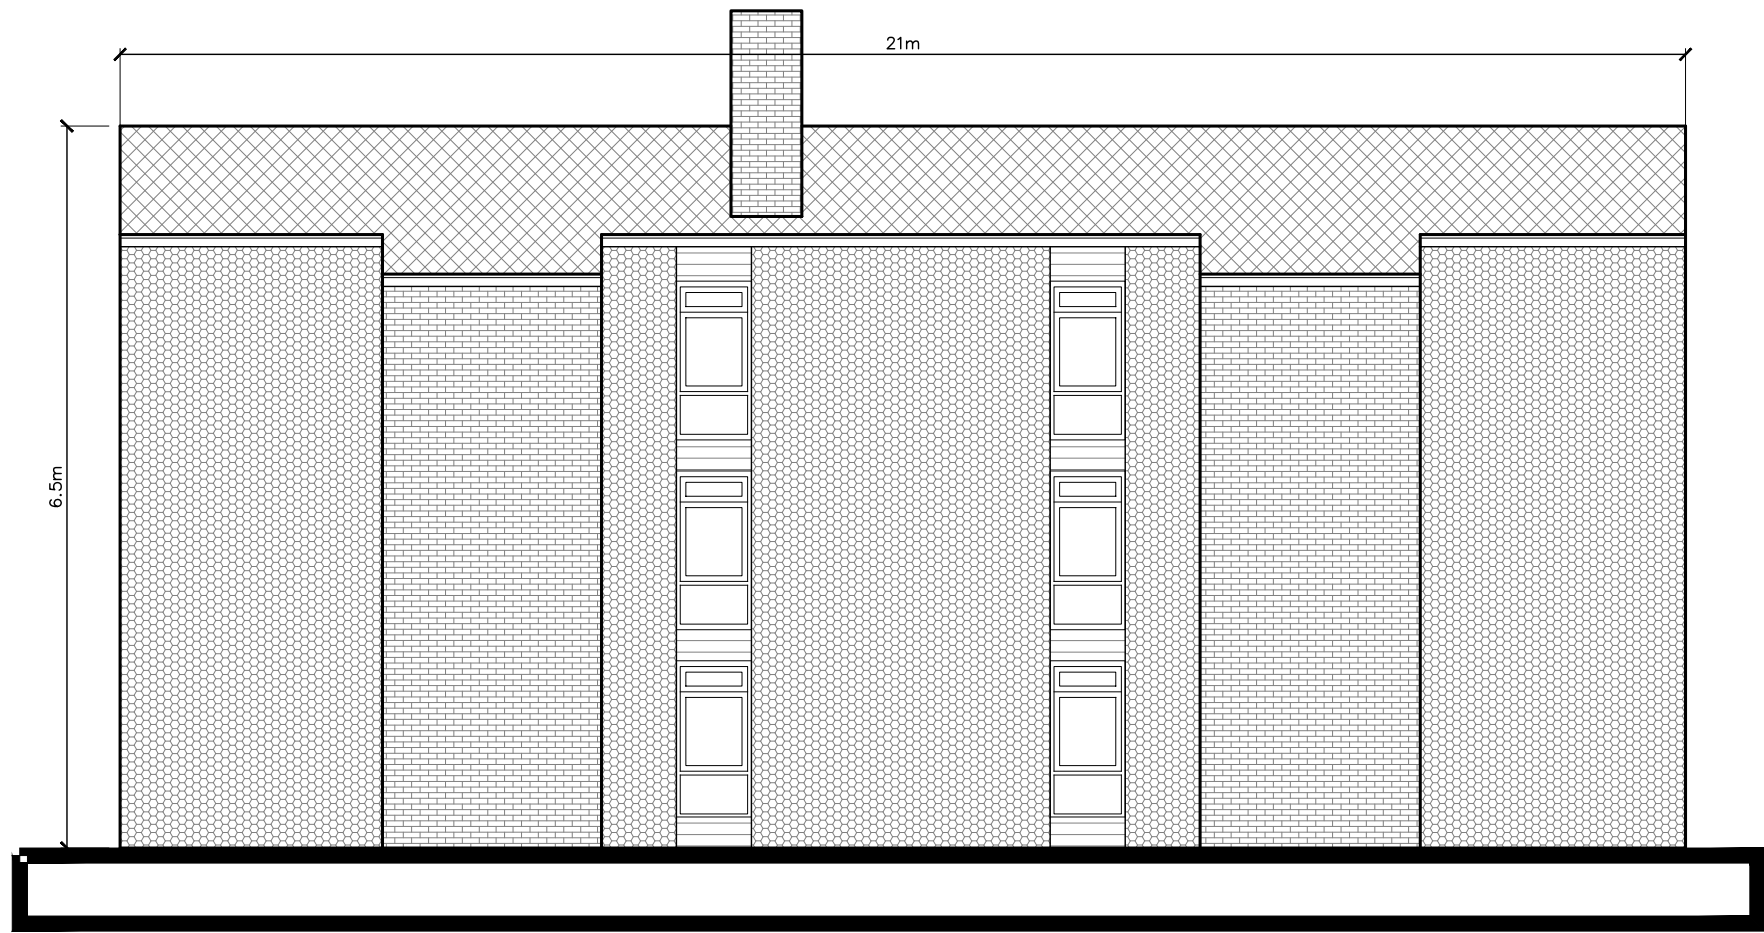

North Elevation 1:100

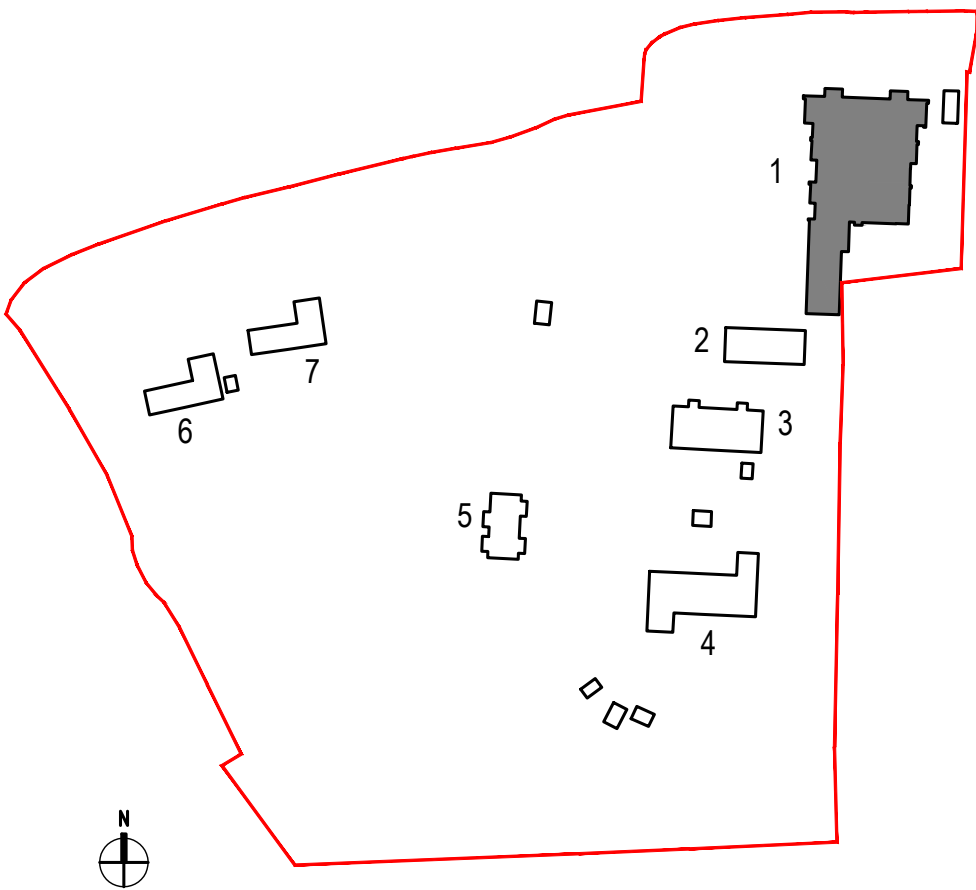

Key Plan (NTS)

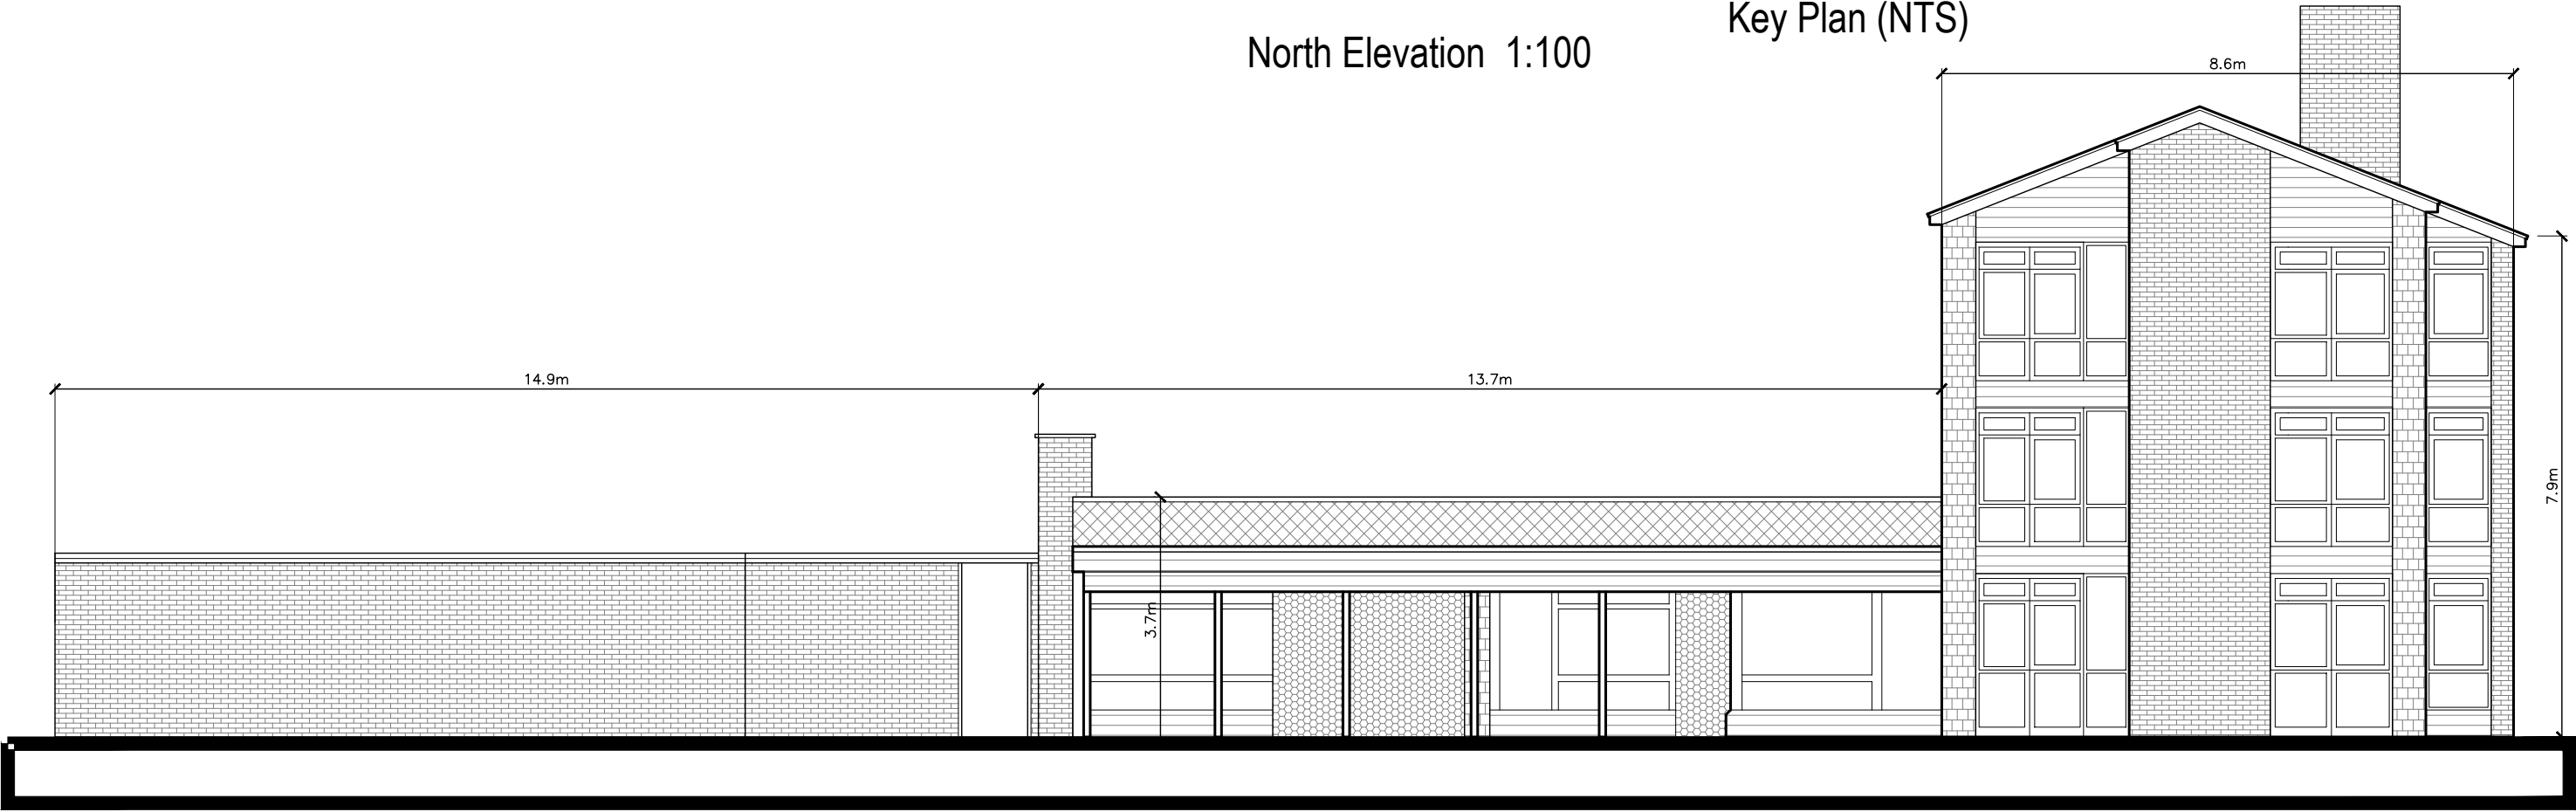

East Elevation 1:100