
No site work is to be carried out until permissions are in place. Site searches to carried out before any works to site.
All structural elemental/associated calculations to be confirmed and provided by structural engineer.



EXISTING FRONT ELEVATION

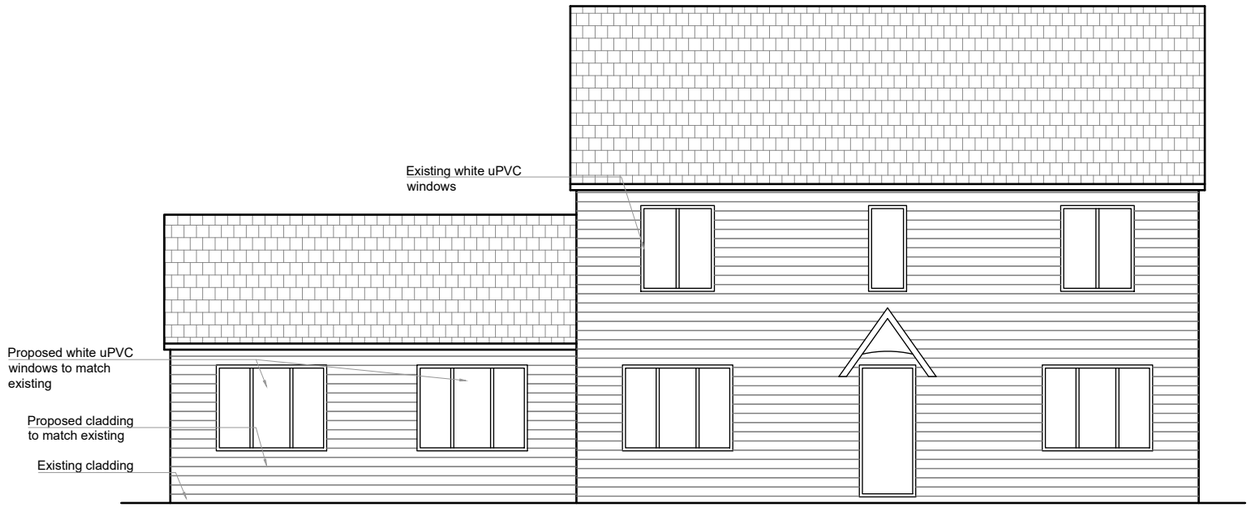

PROPOSED FRONT ELEVATION

0 1 2 3 4 6m

scale 1:100

NOTES:

This drawing is not a working drawing, and is only for the purpose of the following:-

A- Planning Submission

The main contractor is responsible for Informing the lead designer of any discrepency on, or between, this drawing and any other relevant document.

All existing walls, foundations and lintels or other structural items are to be confirmed load bearing and adequate for increased loading where relevant prior to work commencing.

Any existing walls to be removed are to be confirmed non - loadbearing prior to removal.

Boundaries, angles, and dimensions are to be checked by the main contractor prior to work commencing.

Written dimesions only to be used from this drawing. If in doubt consult the lead designer for clarification.

All measurements are based on a remote survey and provided by the client, designer is not responsible for the measurements. This is not for the construction.

STUDIO CHARRETTE
A: The Clubhouse, 50 Grosvenor Hill, London, W1K 3QT
W: www.studiocharrette.co.uk

Client
Mark Daubney

Project Title
38 Churchill Way, Broadbridge Heath, Horsham RH12 3TZ

Drawing Title
Existing and proposed elevations A3

Drawing No.
P4

Rev

Scale @ A3
1 : 100

Date
20.08.2024

Created By SC

Check By SC

Planning	
Building Control	
Client	
Sketch	
Information	

This drawing and the copyright, design rights and all other intellectual property rights in it belong to Studio Charrette Ltd. No licence or assignment of any such rights is granted hereunder. This drawing is not to be copied or divulged to a third party without written permission.