
NOTE:
All measurements to be checked on site.
This drawing is prepared for planning purposes only.

www.theplanningman.co.uk
t: 01372 897891
e: enquiries@theplanningman.co.uk
THE PLANNING MAN.CO.UK

NORTH



02/EBP – EXISTING BLOCK PLAN
1 : 500

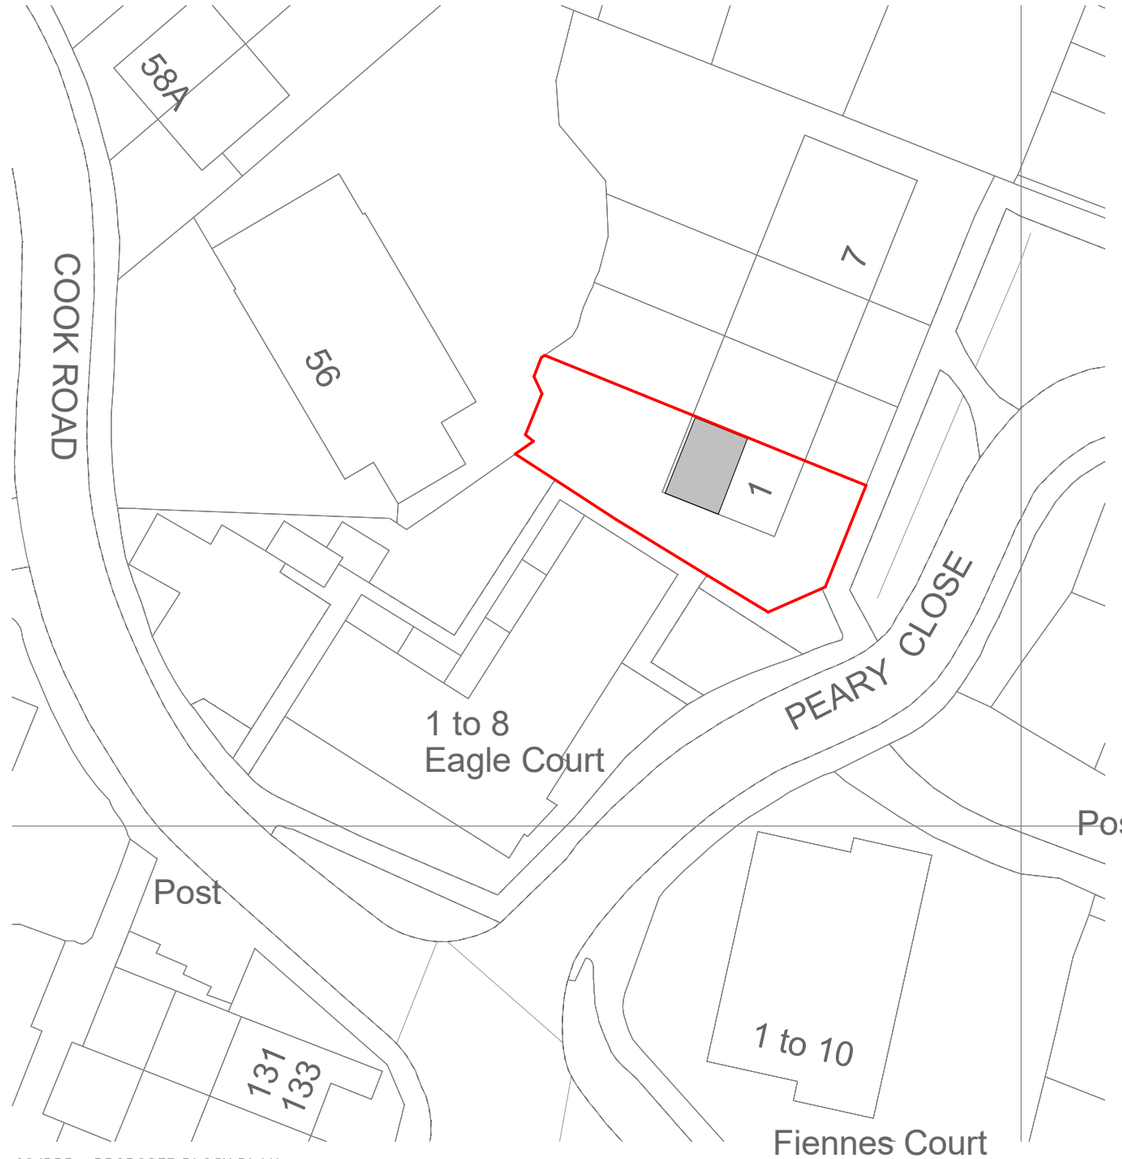

02/PBP – PROPOSED BLOCK PLAN
1 : 500

OSGB Maps purchased from www.streetwise.net
© Crown Copyright and database rights 2022 OS 100047474



VISUAL SCALE 1:500 @ A3

PROJECT NO.
811
PROJECT ADDRESS:
1 Peary Close Horsham RH12 5GD
SHEET NO: 811/ 02
REV:
SCALE:
1 : 500 @A3
DRAWING TITLE:
BLOCK PLANS
DATE:
OCTOBER '24