
Tree location plan

18 Warnham Road, Horsham | HC1 Horse chestnut

TPO 0098, Area A1 | Annotated aerial sketch | Not to scale

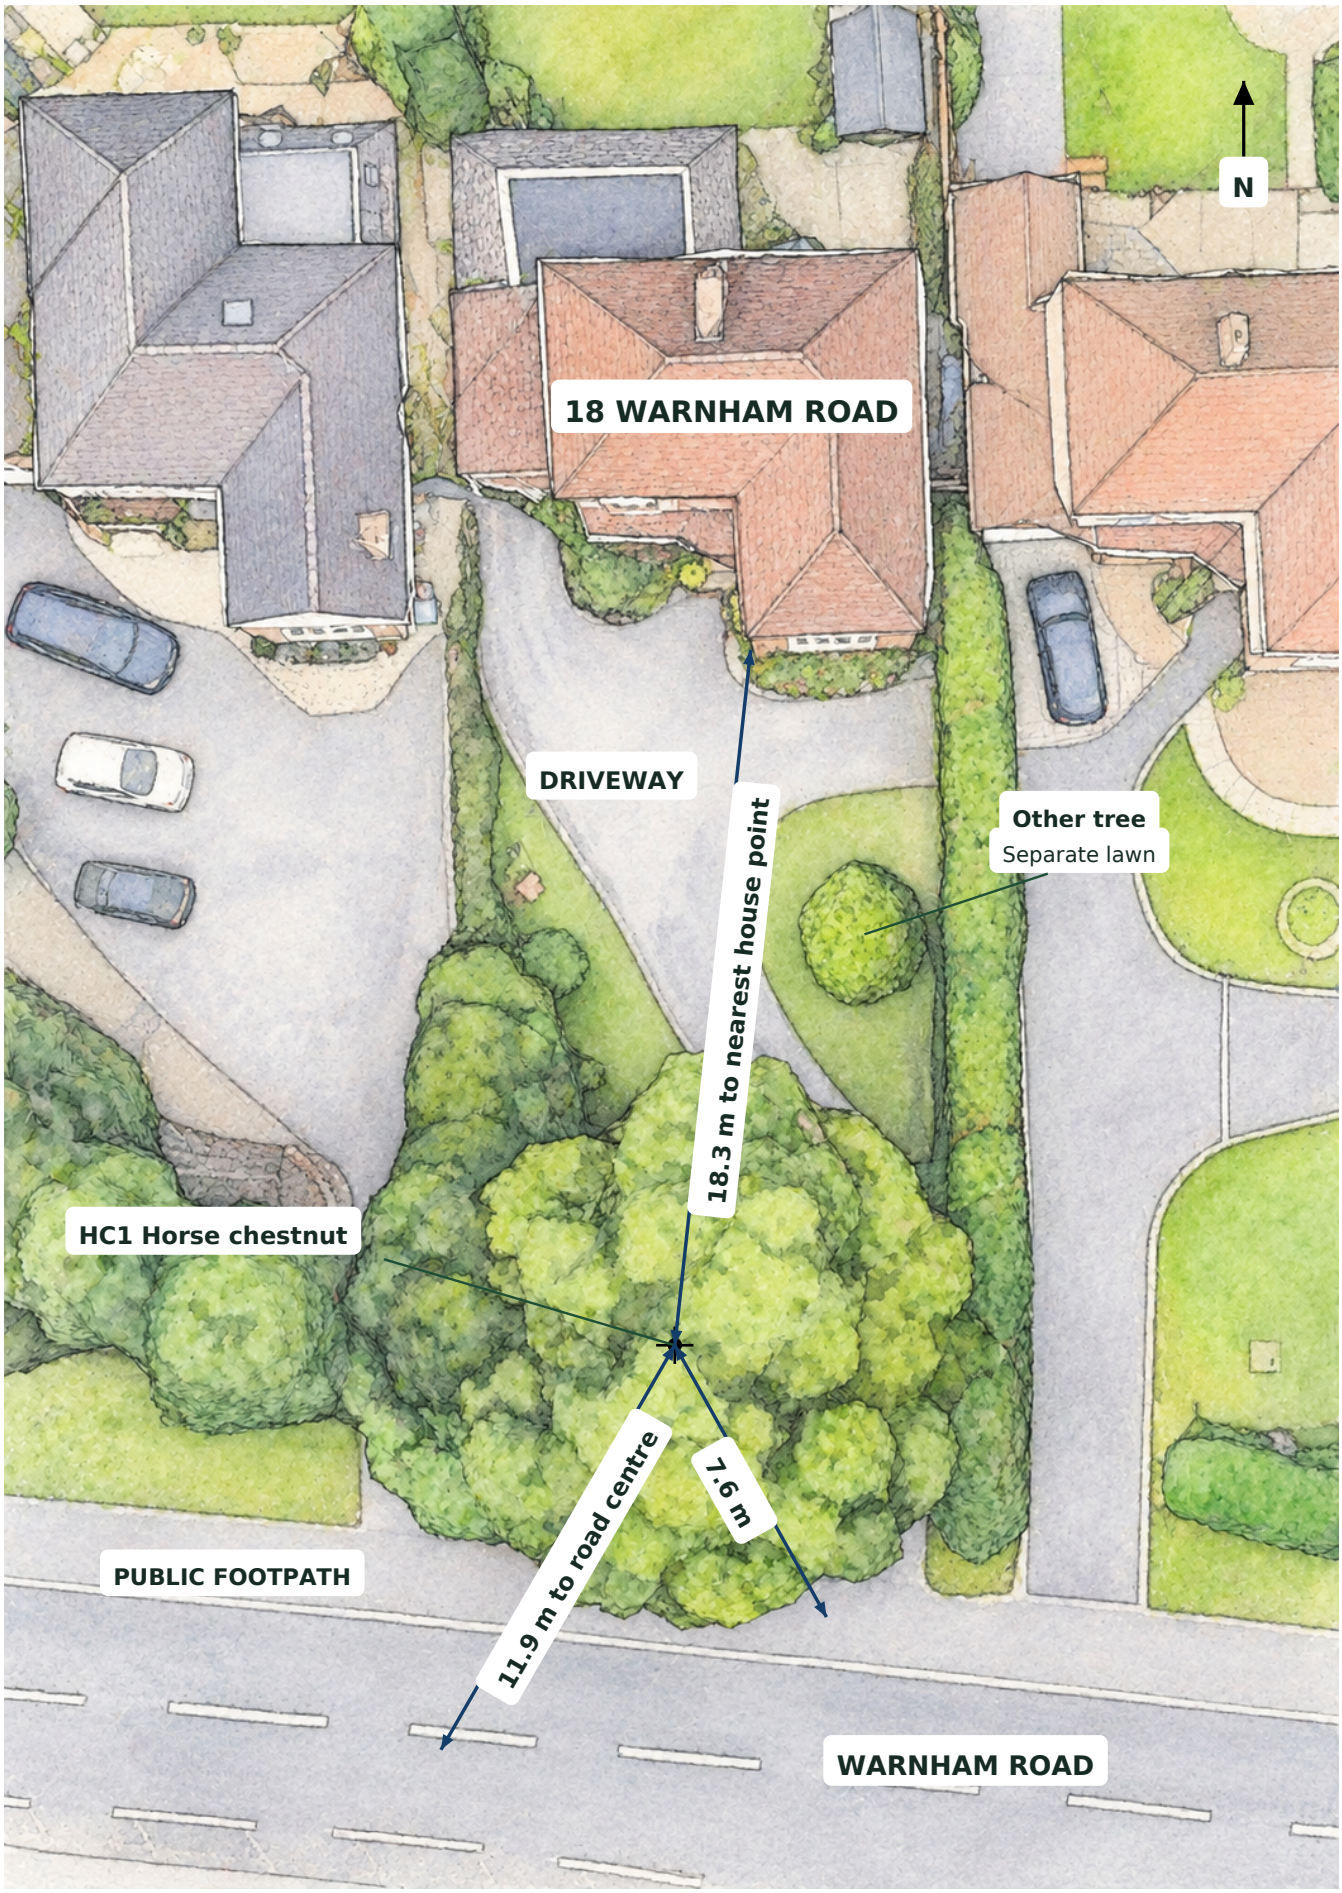

Approx. from tree centre: house 18.3 m; footpath centre 7.6 m; road centre 11.9 m.

Stem position is approximate beneath the crown. Illustration is not a measured survey.

Layout follows supplied aerial image. North: house side. South: road side. 16 October 2026.