This drawing is the copyright of the Architects and may not be reproduced in any way without written authority. Do not scale from this drawing use figured dimensions only. It is the contractor's responsibility to check ALL dimensions ON SITE and report any discrepancies to the Architect. This drawing must be read in conjunction with all other relevant consultant's project drawings and documentation. It is the contractor's responsibility to ensure full compliance with Building Regulation Acts and CDM regulations. This drawing is for planning permission only and should not be used for any building purposes.

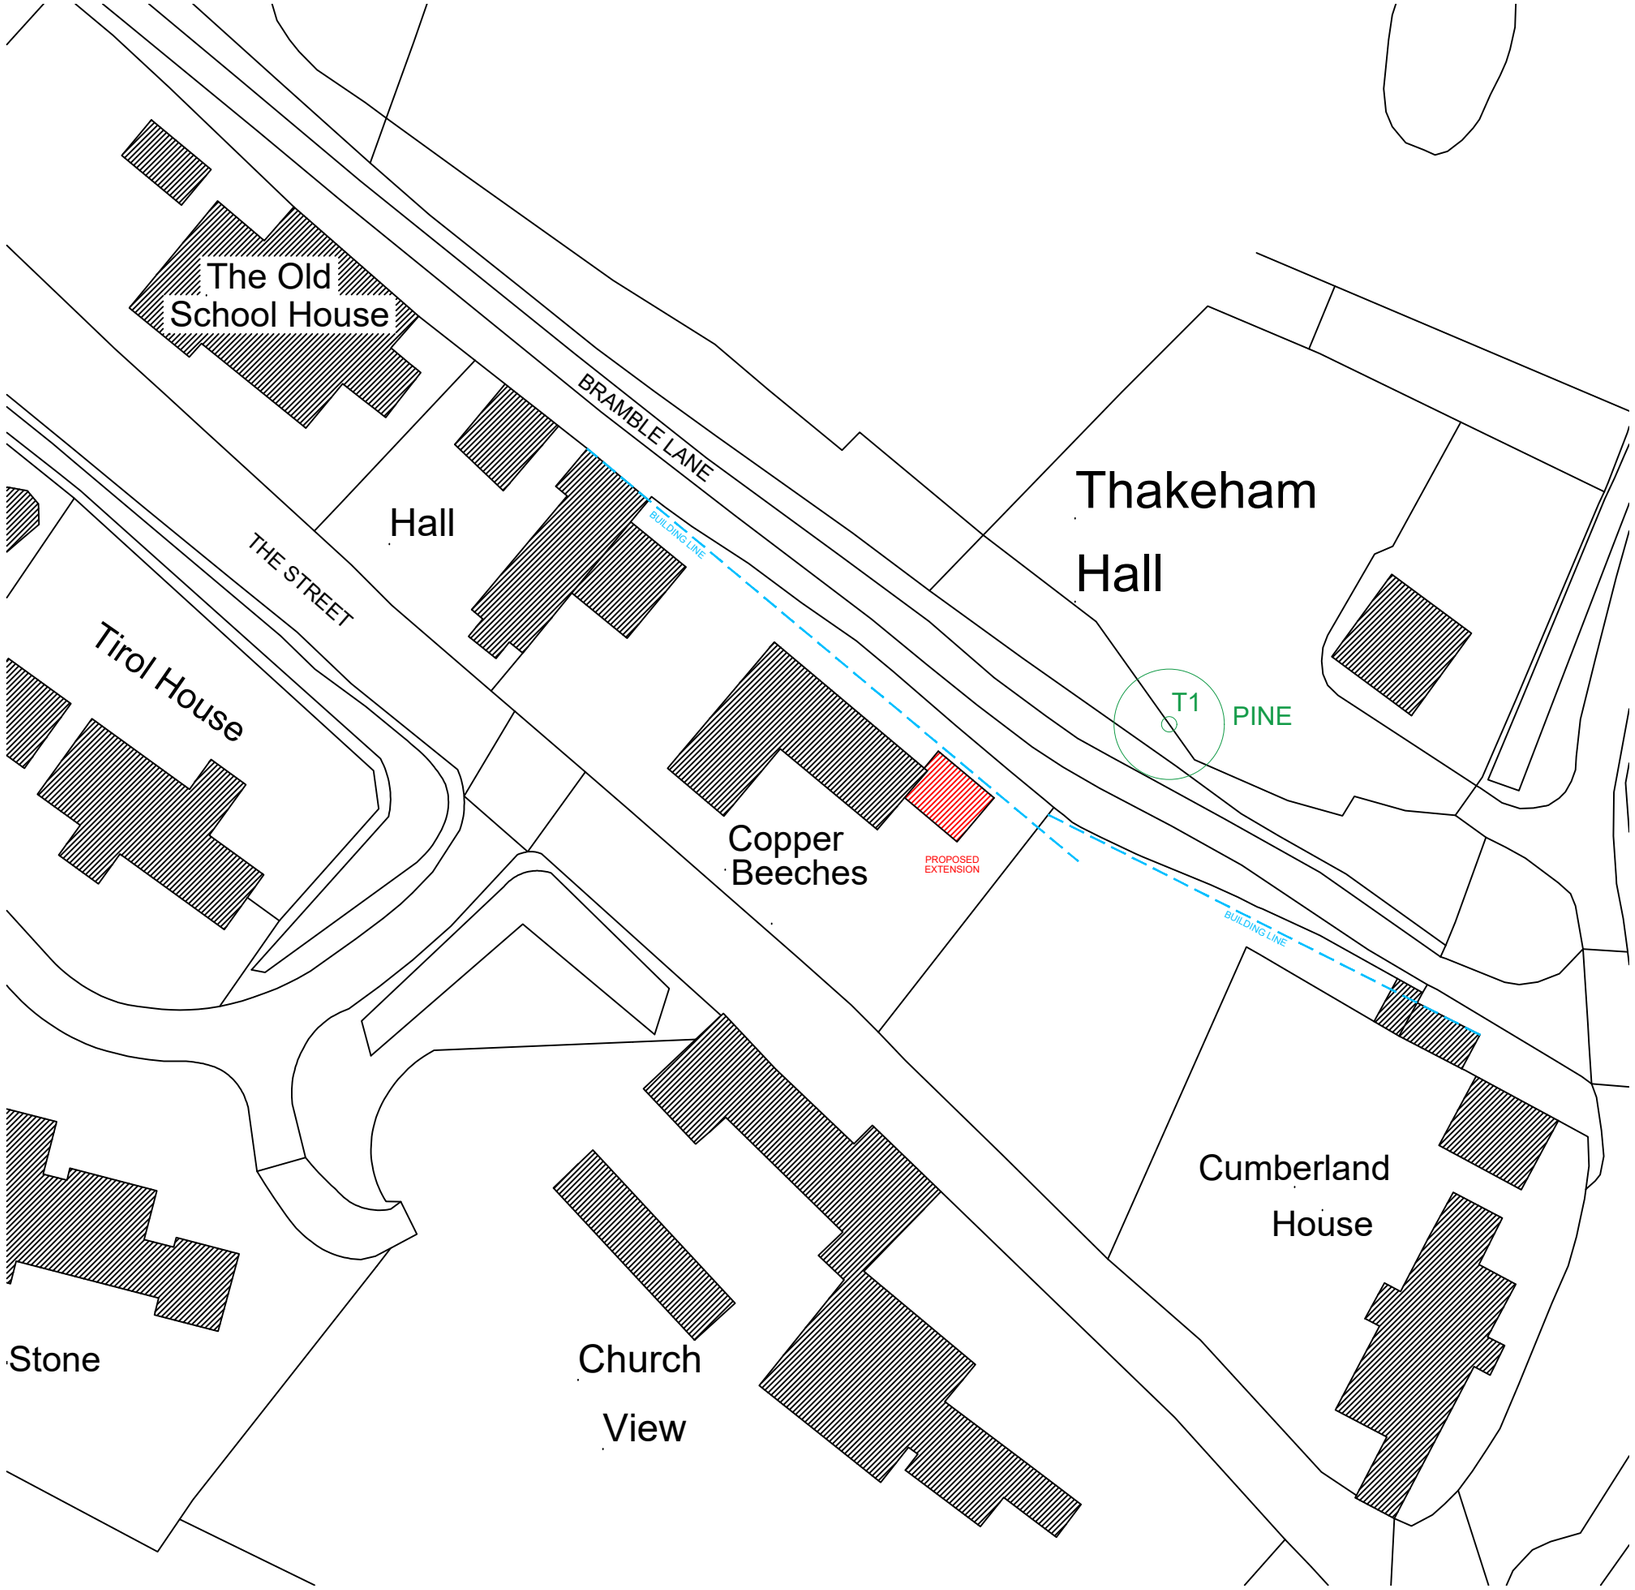

Block Plan 1:500

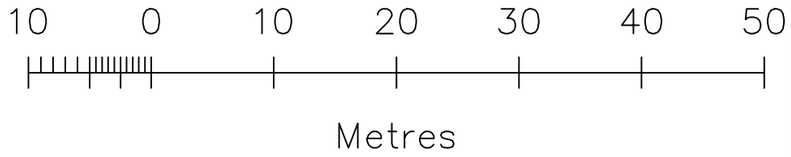

SITE BLOCK PLAN
1:500

SHOWING PROPOSED EXTENSION HATCHED IN RED.

BLUE DASHED LINE SHOWS BUILDING LINE OF NEIGHBOURING BUILDINGS.

GREEN CIRCLE SHOWS APPROX LOCATION OF NEARBY TREE

DRAWINGS FROM ORDINANCE SURVEY PLAN.

SEE DRAWING 001 FOR DETAILED EXISTING SITE PLAN.

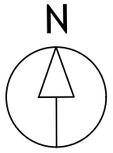

Paul Reed Architects ltd

Rev	Drawn	Checked	Date
--	PPR	-	06-10-26

Copper Beeches
The Street
Thakeham
Pulborough
West Sussex
RH20 3EP

Site Block Plan

Scale: 1:500 @ A3

Job no:	Drawing no:	Rev:
PU 26 01	102	