
	Wooden post and rail fence
	Tree protection fence (construction only)
	Sound-proof fence (condition 19 refers)
	Existing trees/hedges
	Proposed hedges
	Proposed trees
	Proposed grass
	Gravel surface

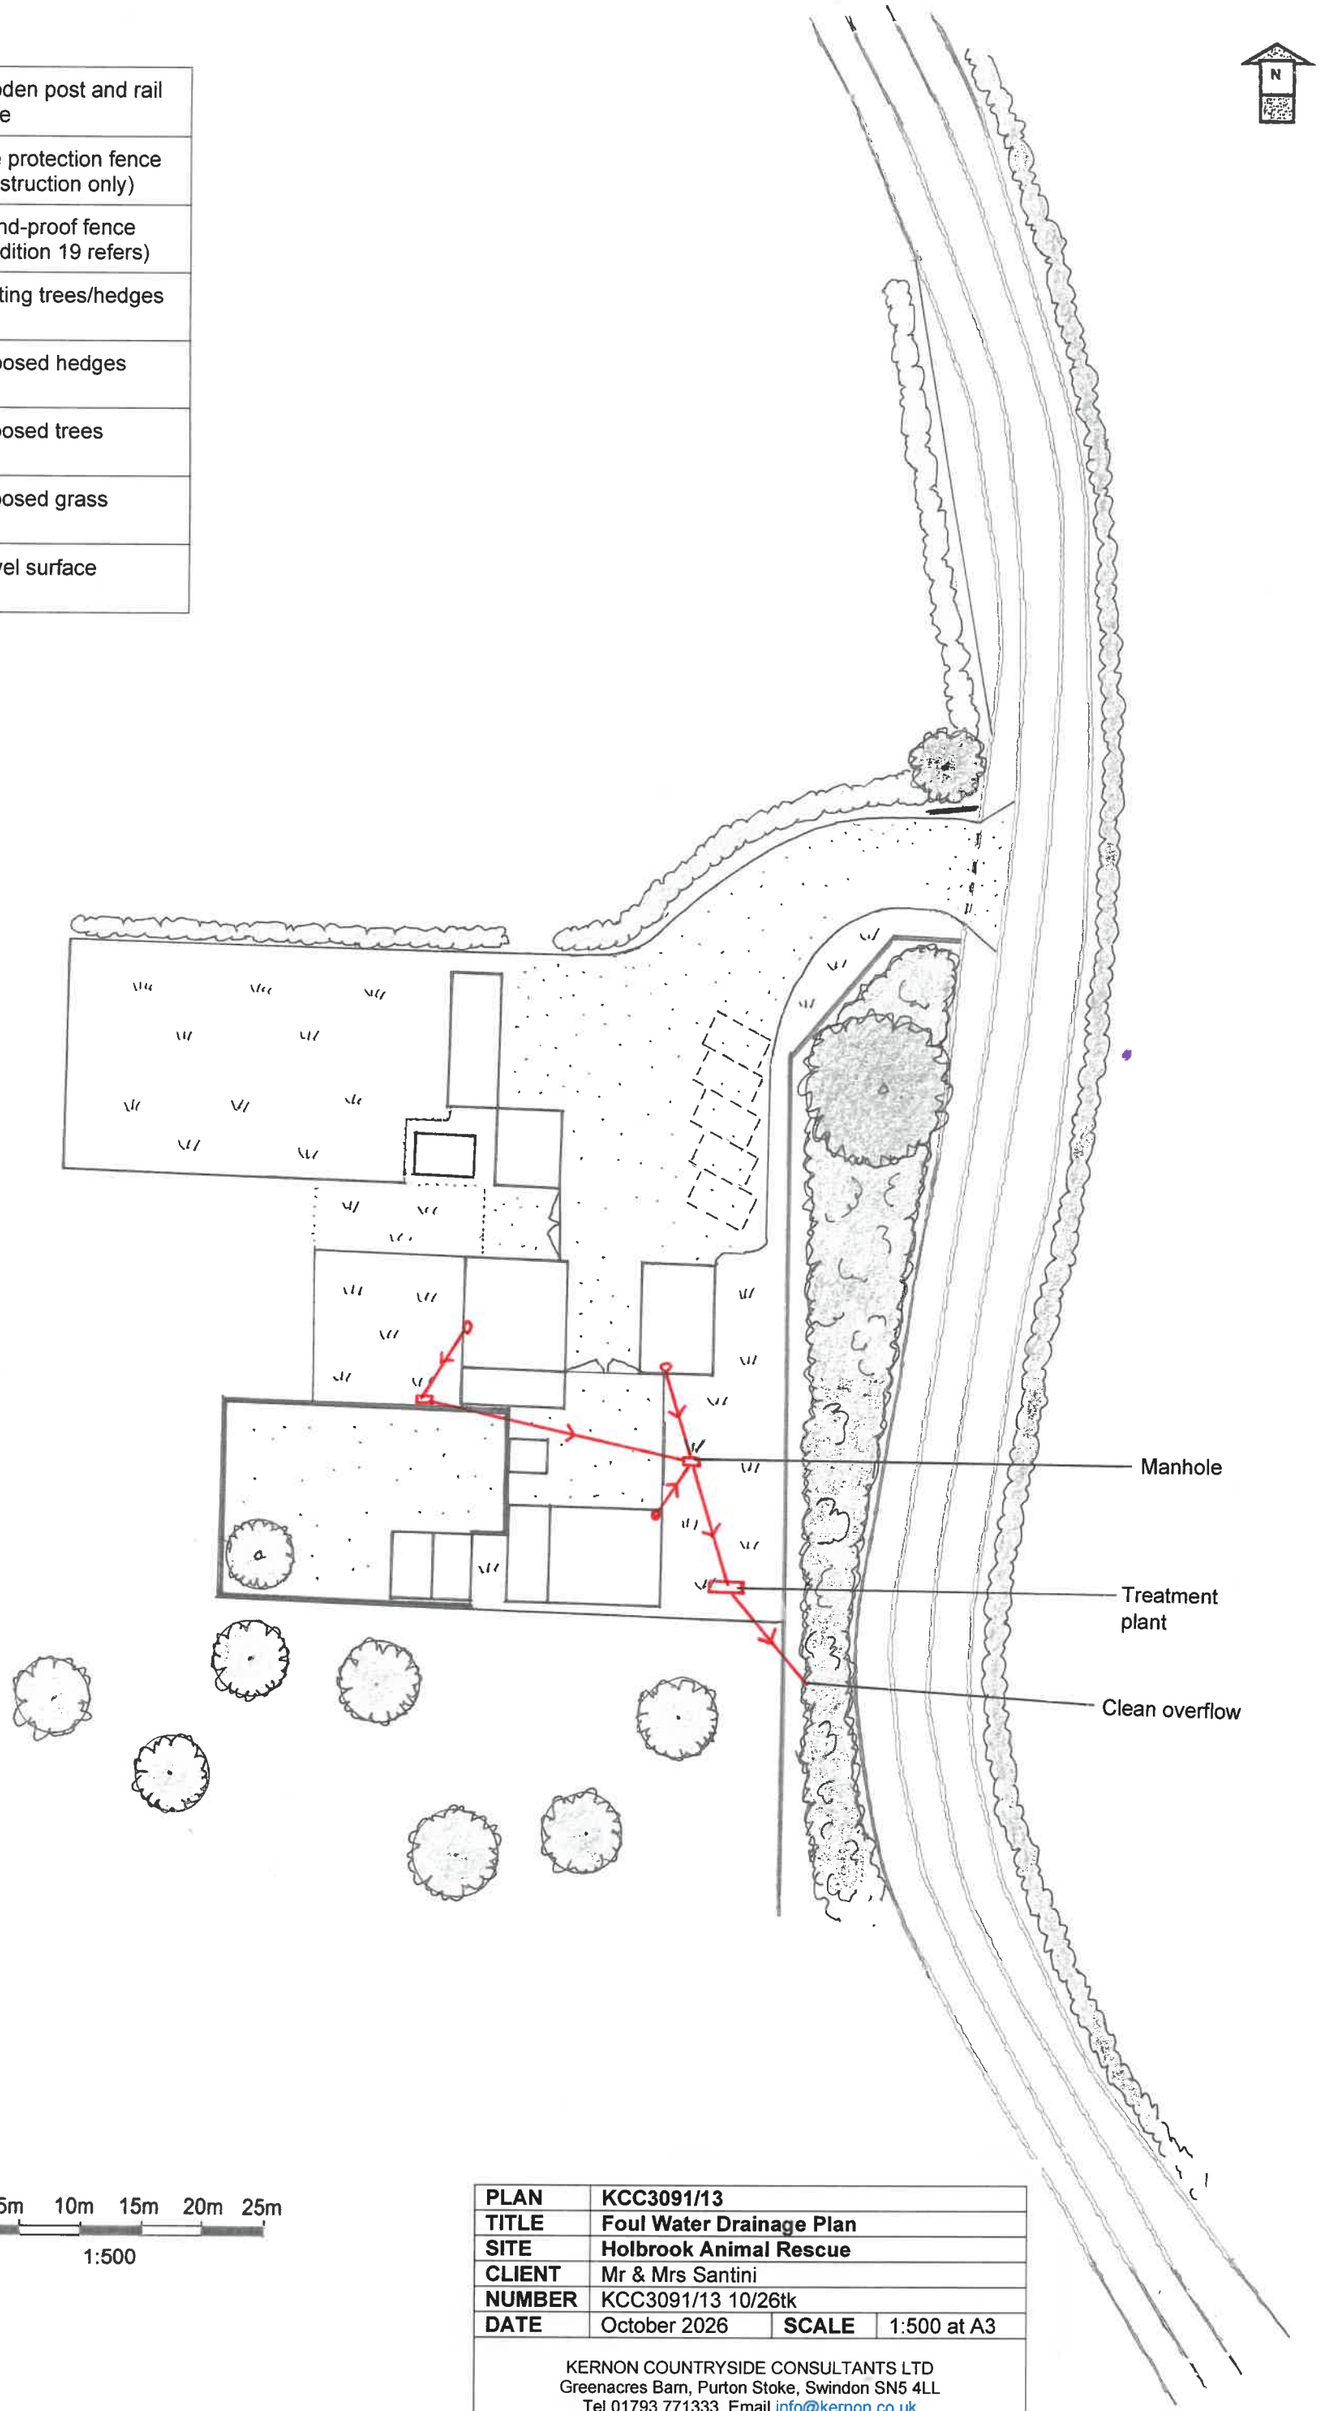

0m 5m 10m 15m 20m 25m

1:500

PLAN	**KCC3091/13**		
TITLE	**Foul Water Drainage Plan**		
SITE	**Holbrook Animal Rescue**		
CLIENT	Mr & Mrs Santini		
NUMBER	KCC3091/13 10/26tk		
DATE	October 2026	**SCALE**	1:500 at A3

KERNON COUNTRYSIDE CONSULTANTS LTD
Greenacres Barn, Purton Stoke, Swindon SN5 4LL
Tel 01793 771333 Email info@kernon.co.uk