
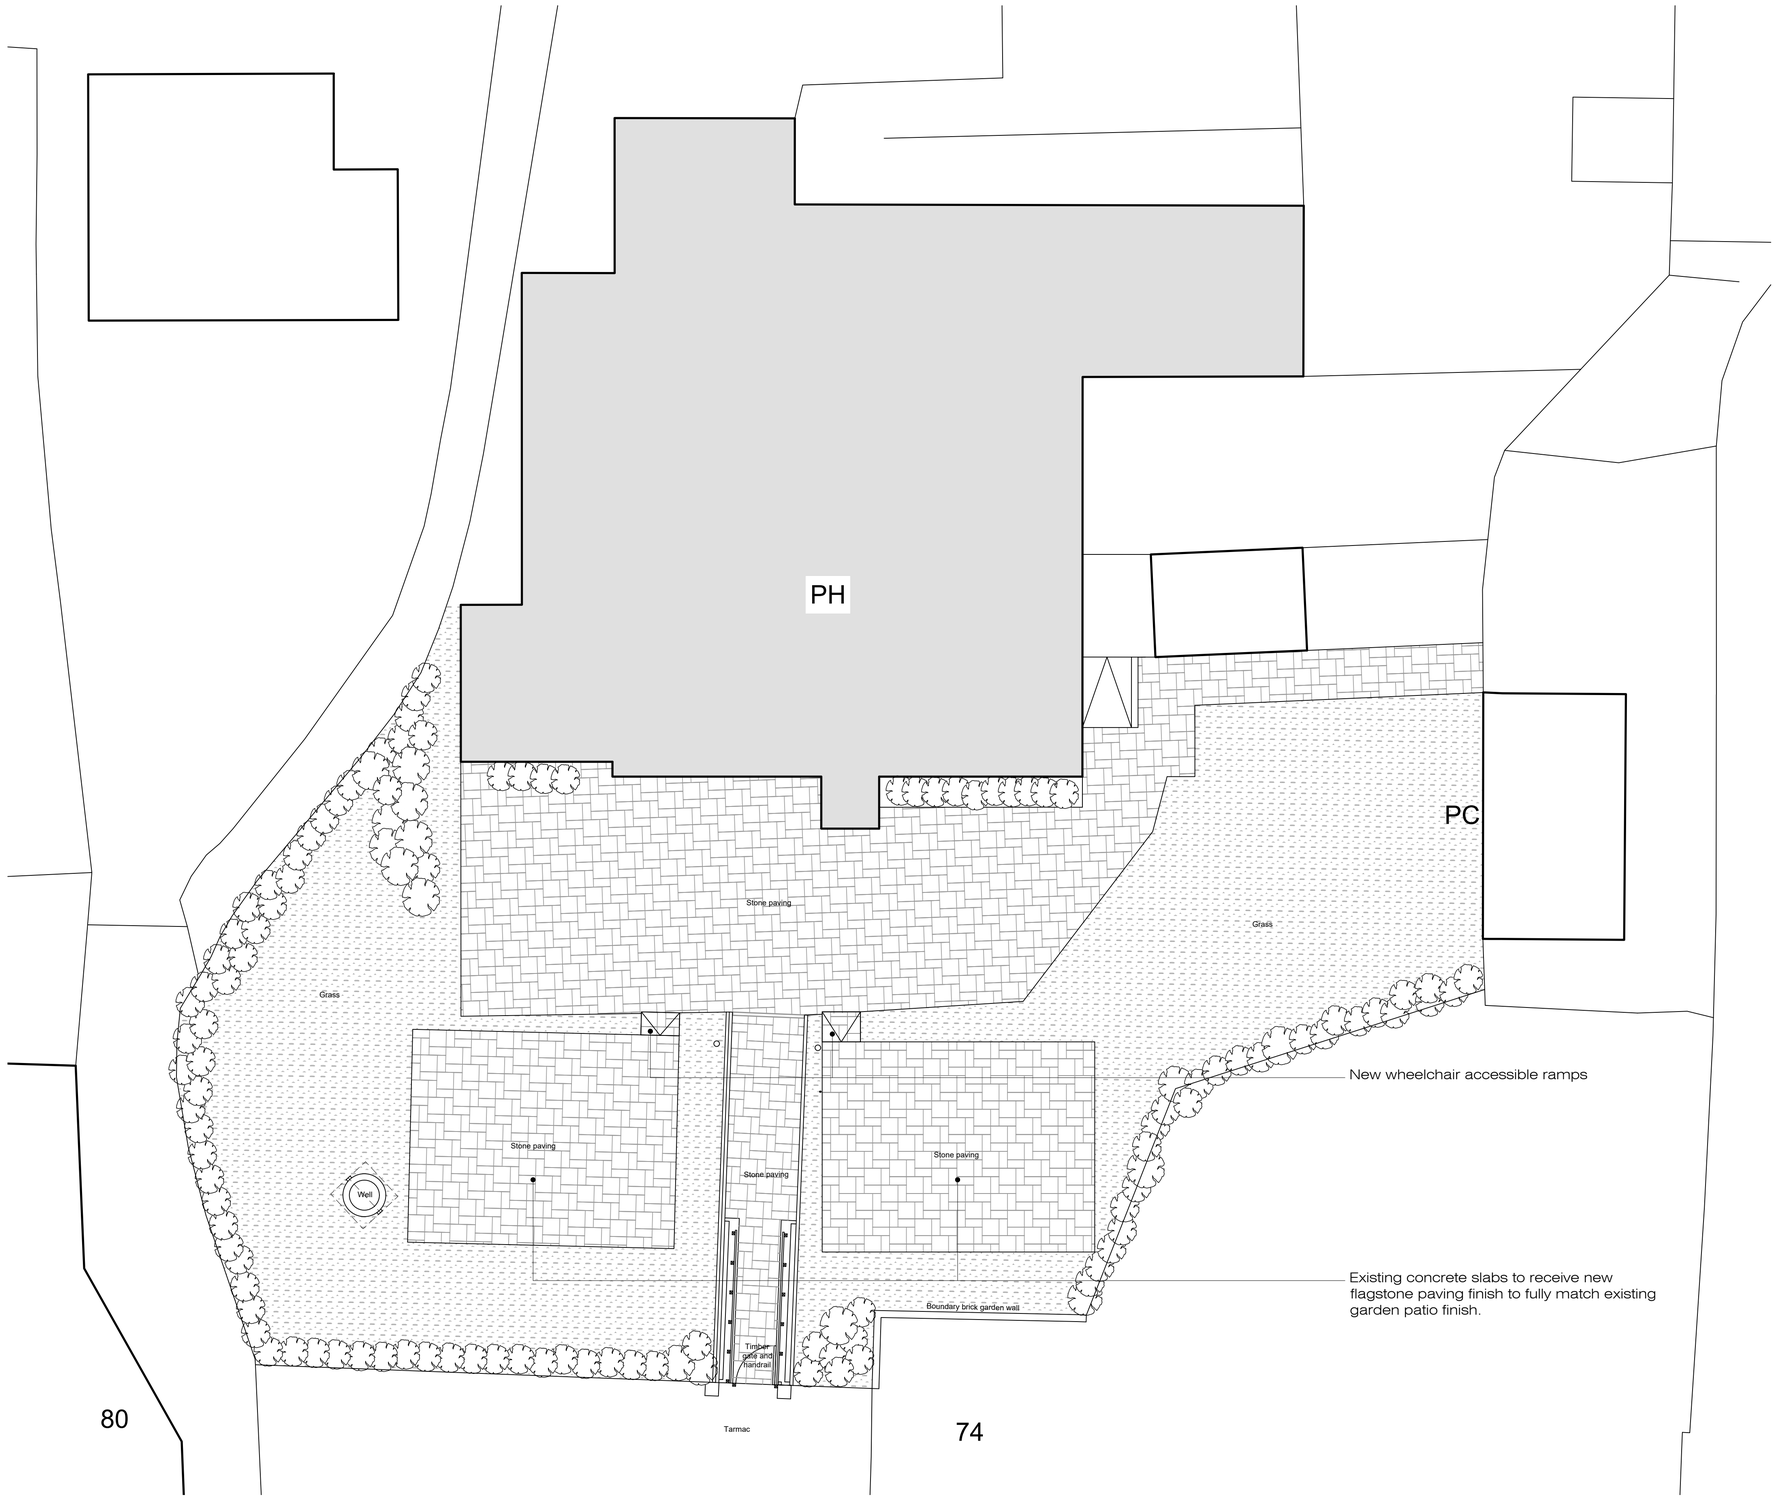


1 Proposed Garden Plan
1:100 @ A1

N
1 0 1 2 3 4 5 6 7 8 9 10
1:100
Meters

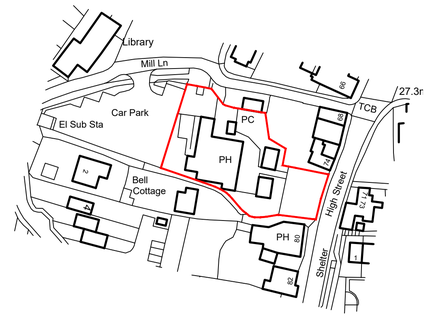

Ordnance Survey, (c) Crown Copyright 2023. All rights reserved. Licence number 100022432

2 Site Location Plan
1:1250 @ A1

N
20 0 20 40 60 80 100
1:1250
Meters

REVISIONS			
Rev.	Date.	Details.	Name.
.....	.....	.....	.....

design i.d.

Client: Hall & Woodhouse

Project: The Six Bells, 76 High Street, Billingshurst RH14 9QS

Drawing Title: Proposed Garden Plan

Drawing No.: 23/077/HW/B 002

Rev.:

Scale: 1:100 @ A1

Status:

Drawn By:

Date: Oct 23

All dimensions to be checked on site. Any discrepancies between this drawing and other information is to be referred to the practice. This drawing is copyright.

13 Jubilee Way, Eurolink Business Centre, Faversham, Kent, ME13 8GD
Tel: 01795 537896 Fax: 08712 516713 E-mail: mail@design-id.ltd.uk