



These drawings are for use in the planning process only. All measurements should be checked on site. These plans should not be used for structural calculations or any other engineering purpose.

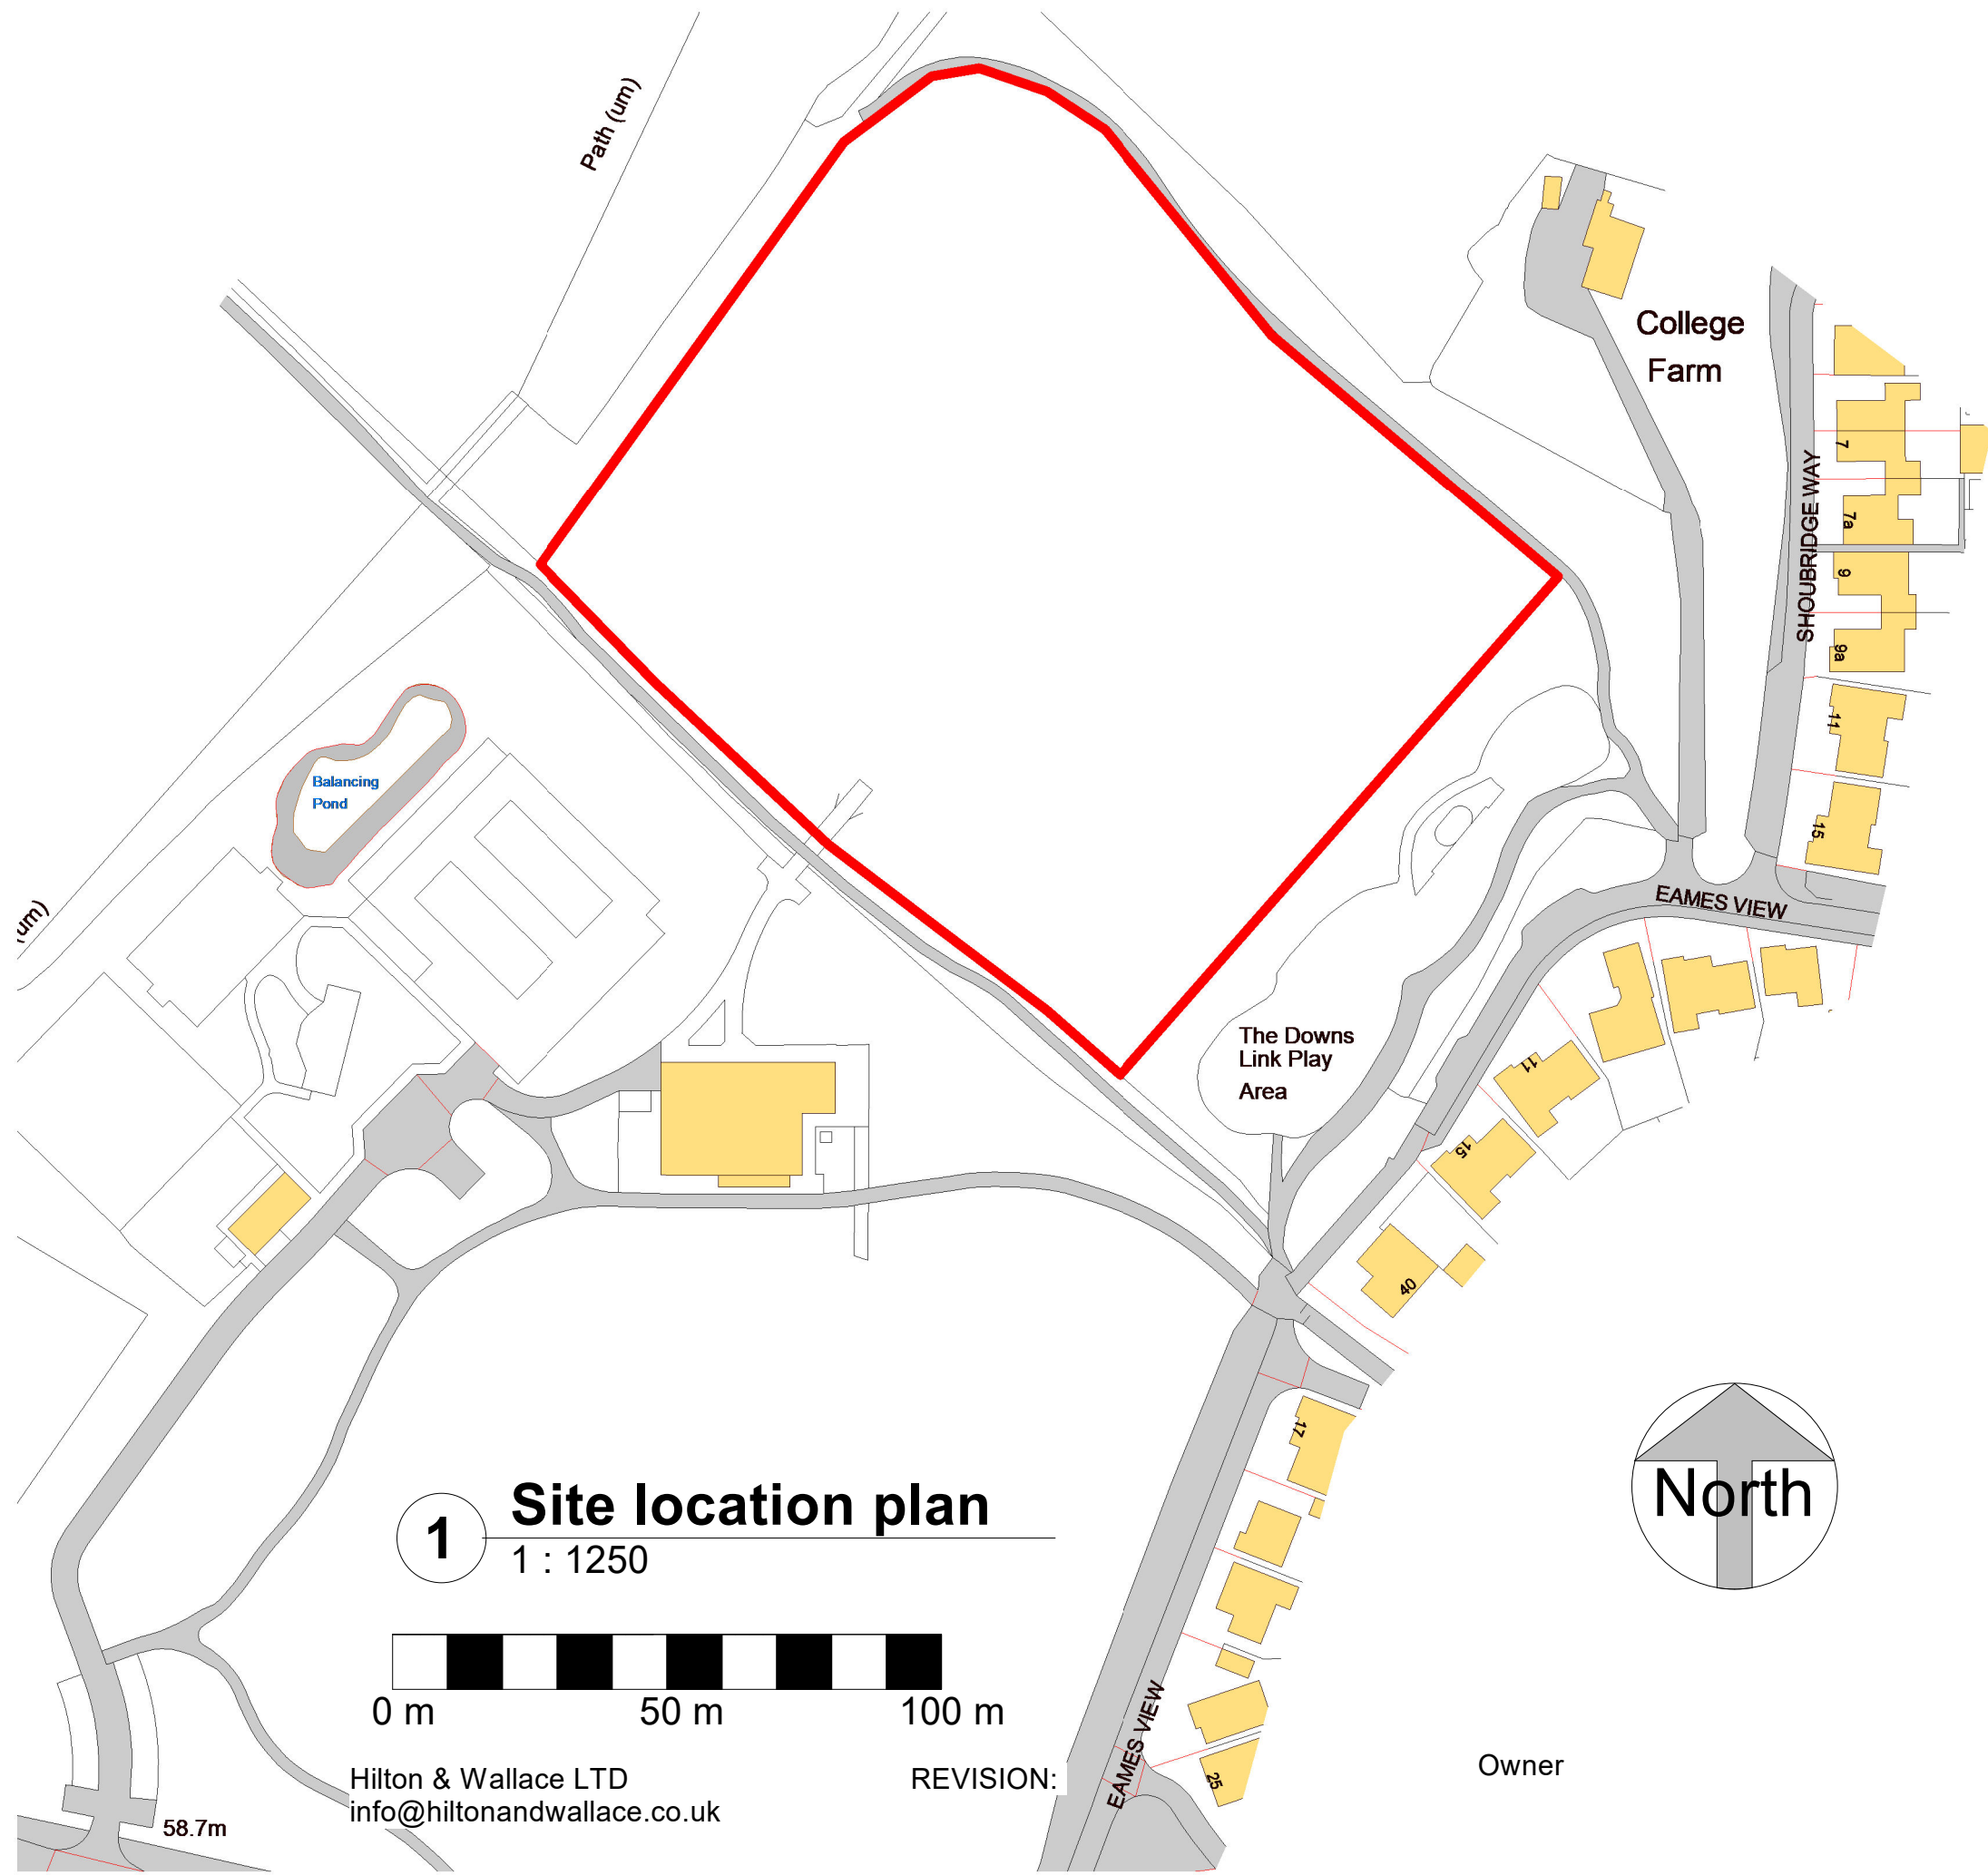


1 Site location plan
1 : 1250

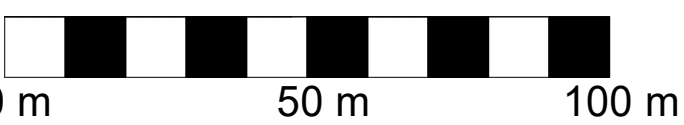

Hilton & Wallace LTD
info@hiltonandwallace.co.uk

www.hiltonandwallace.co.uk


REVISION:

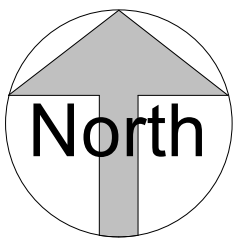

Owner

Southwater Sports Club

For contextual illustrative purposes
this plan is not to scale

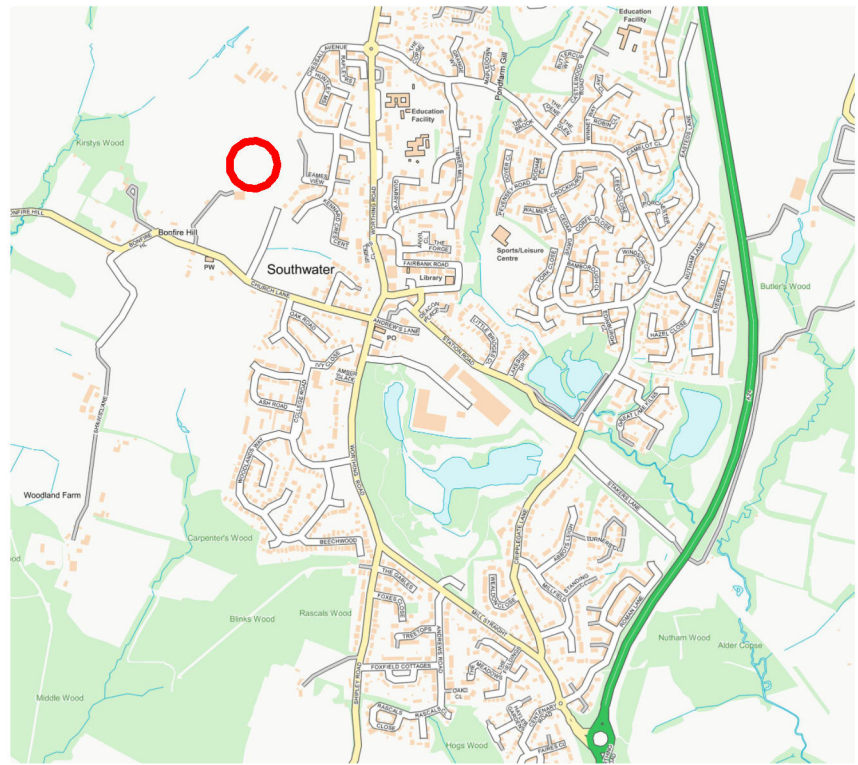

Site Location Plan

Project number	SWFC
Date	07-05-2026
Drawn by	JH
Checked by	NKW

SWFC-PRE-04

Scale@A3 1 : 1250