


Project: BROADBRIDGE FARM - HORSHAM						
Description: REFUSE VEHICLE TRACKING - REVERSE - PLOT 86-94						
Perega Project No. W24149		By GS	Checked ACN	Passed -	Size A3	Scale NTS
Project Code W24149	Originator PER	Zone XX	Level XX	Type SK	Role C	Drawing No. 00017
Suitability Code S2		Status PRELIMINARY			Revision P1	

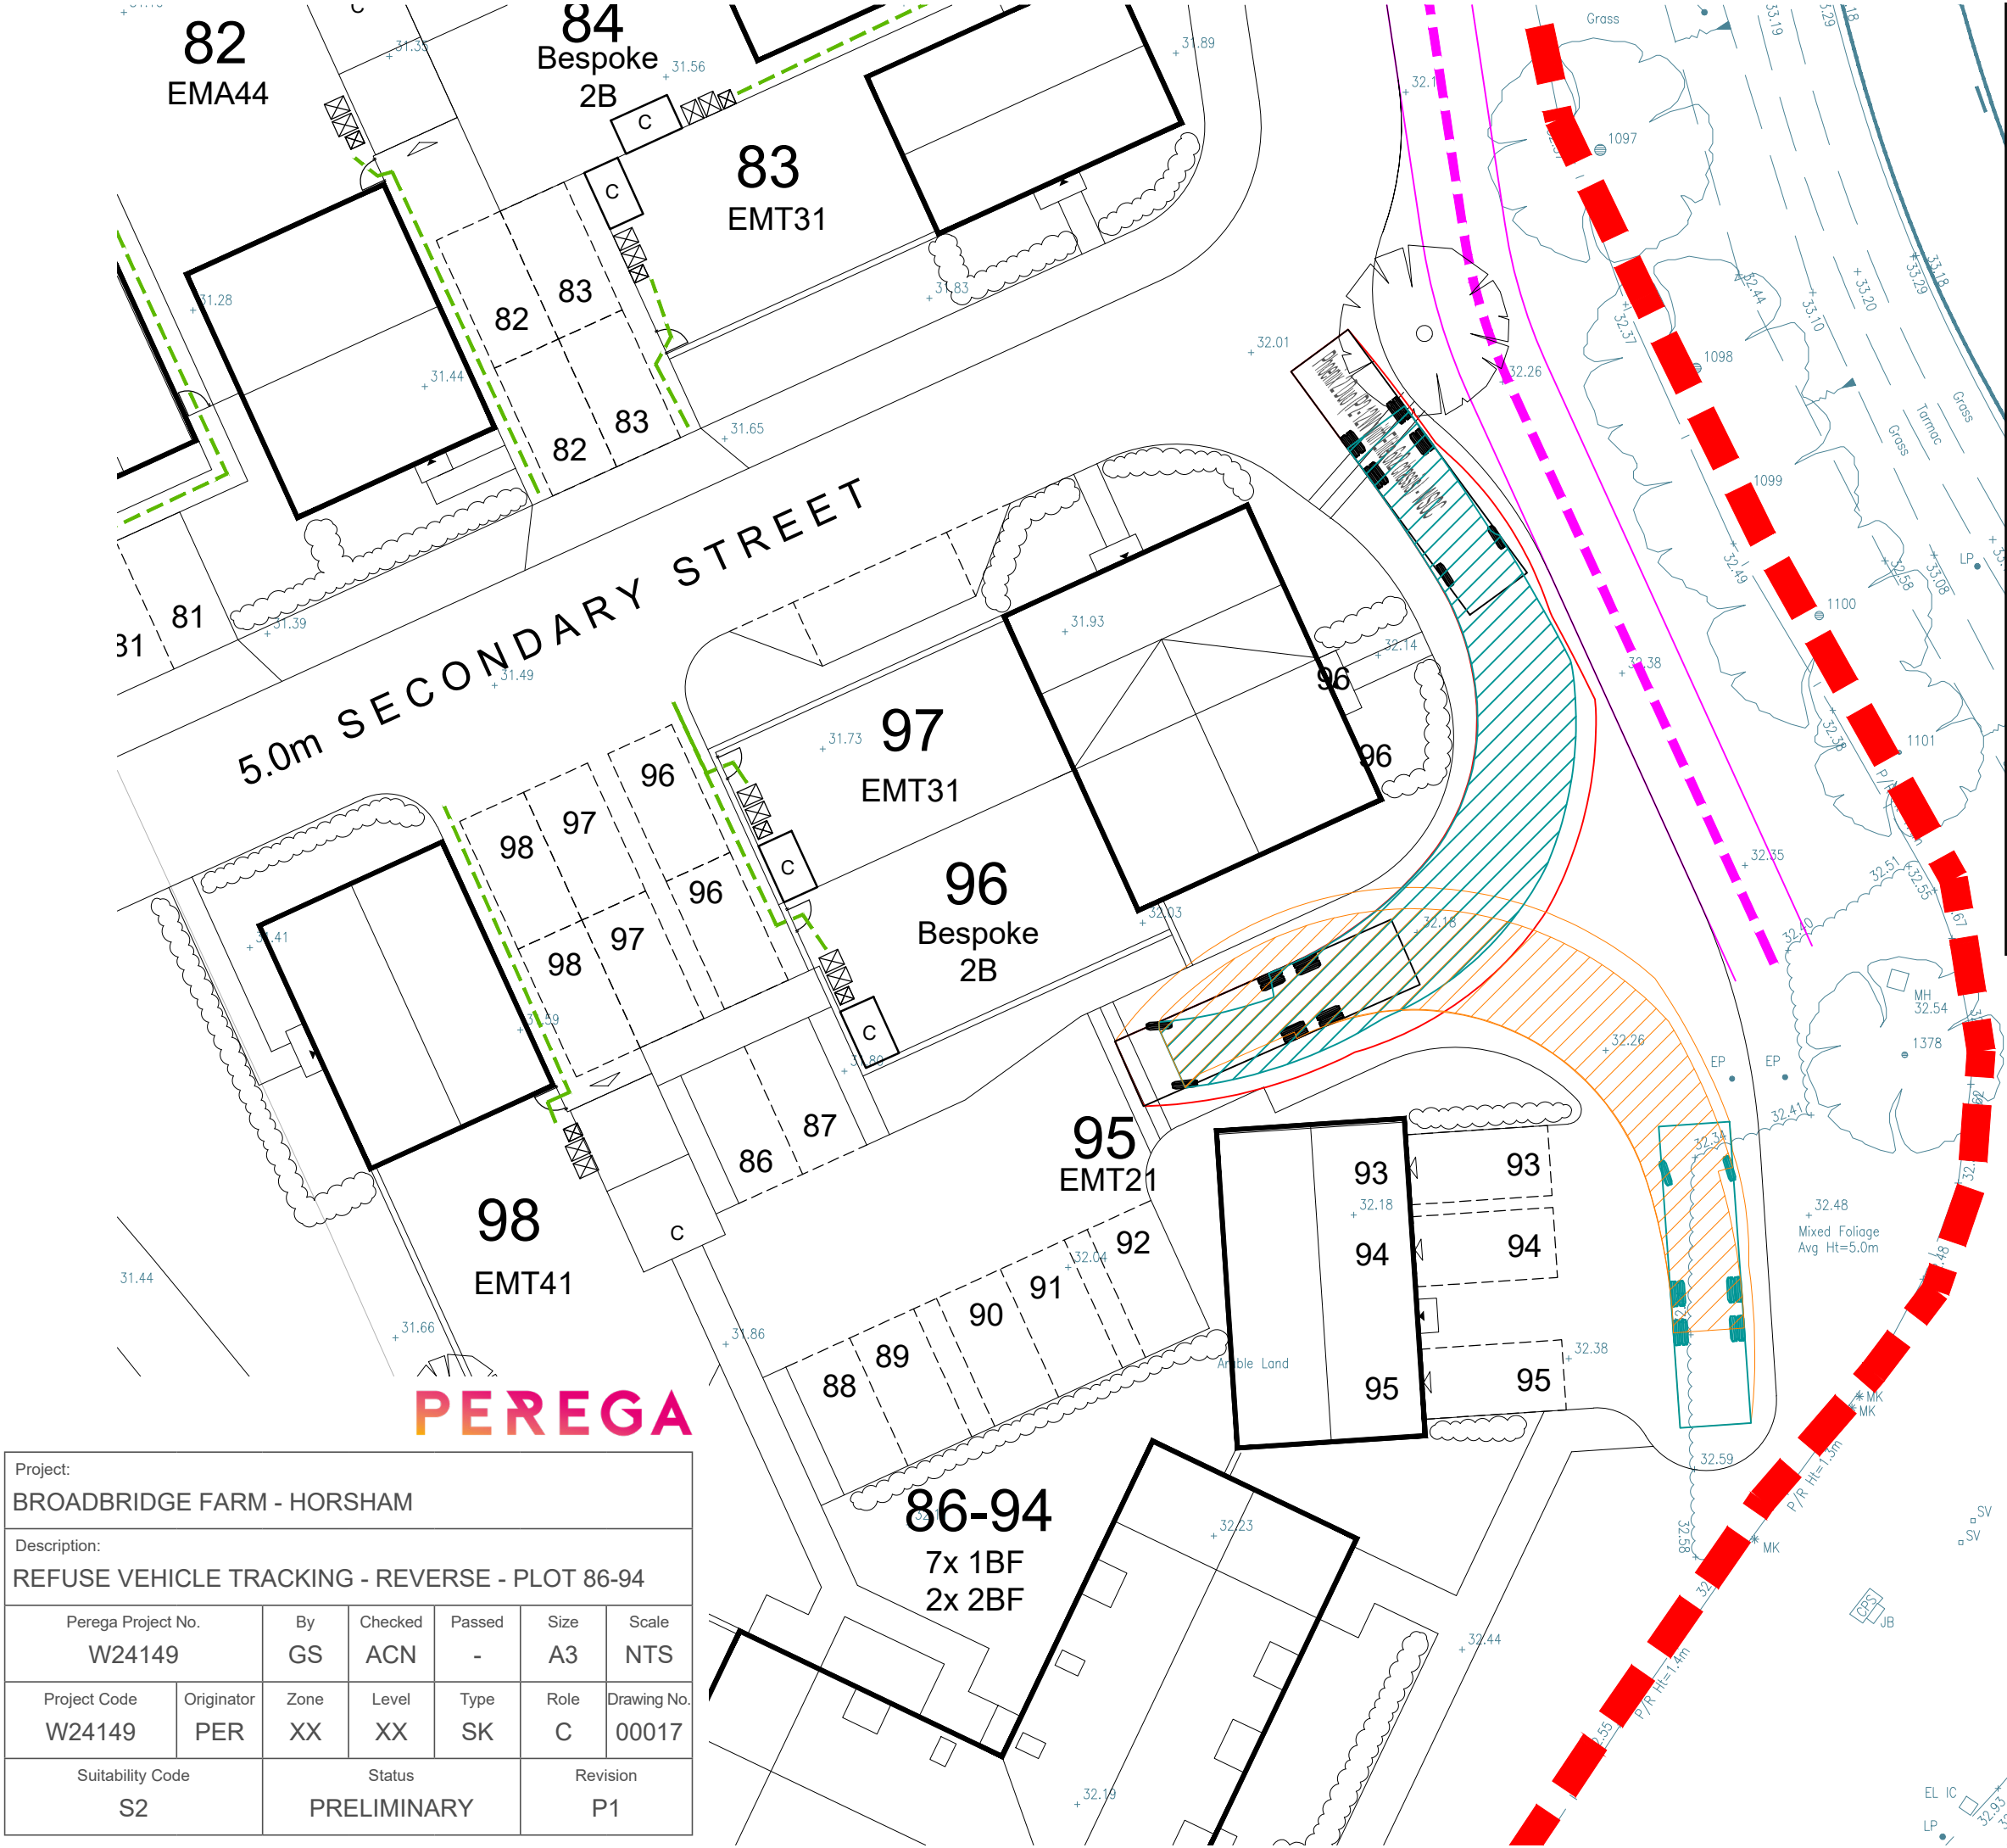

LEGEND

Phoenix 2 Duo (P2-12W with Elite 6x2 chassis)
Overall Length 10.755m
Overall Width 2.530m
Overall Body Height 3.756m
Min Body Ground Clearance 0.309m
Track Width 2.530m
Lock to lock time 4.00s
Kerb to Kerb Turning Radius 11.450m

FORWARD MANOEUVRE

REVERSE MANOEUVRE

FORWARD MANOEUVRE - CHASSIS OUTLINE

REVERSE MANOEUVRE - CHASSIS OUTLINE

FORWARD MANOEUVRE - BODY OUTLINE

REVERSE MANOEUVRE - BODY OUTLINE

