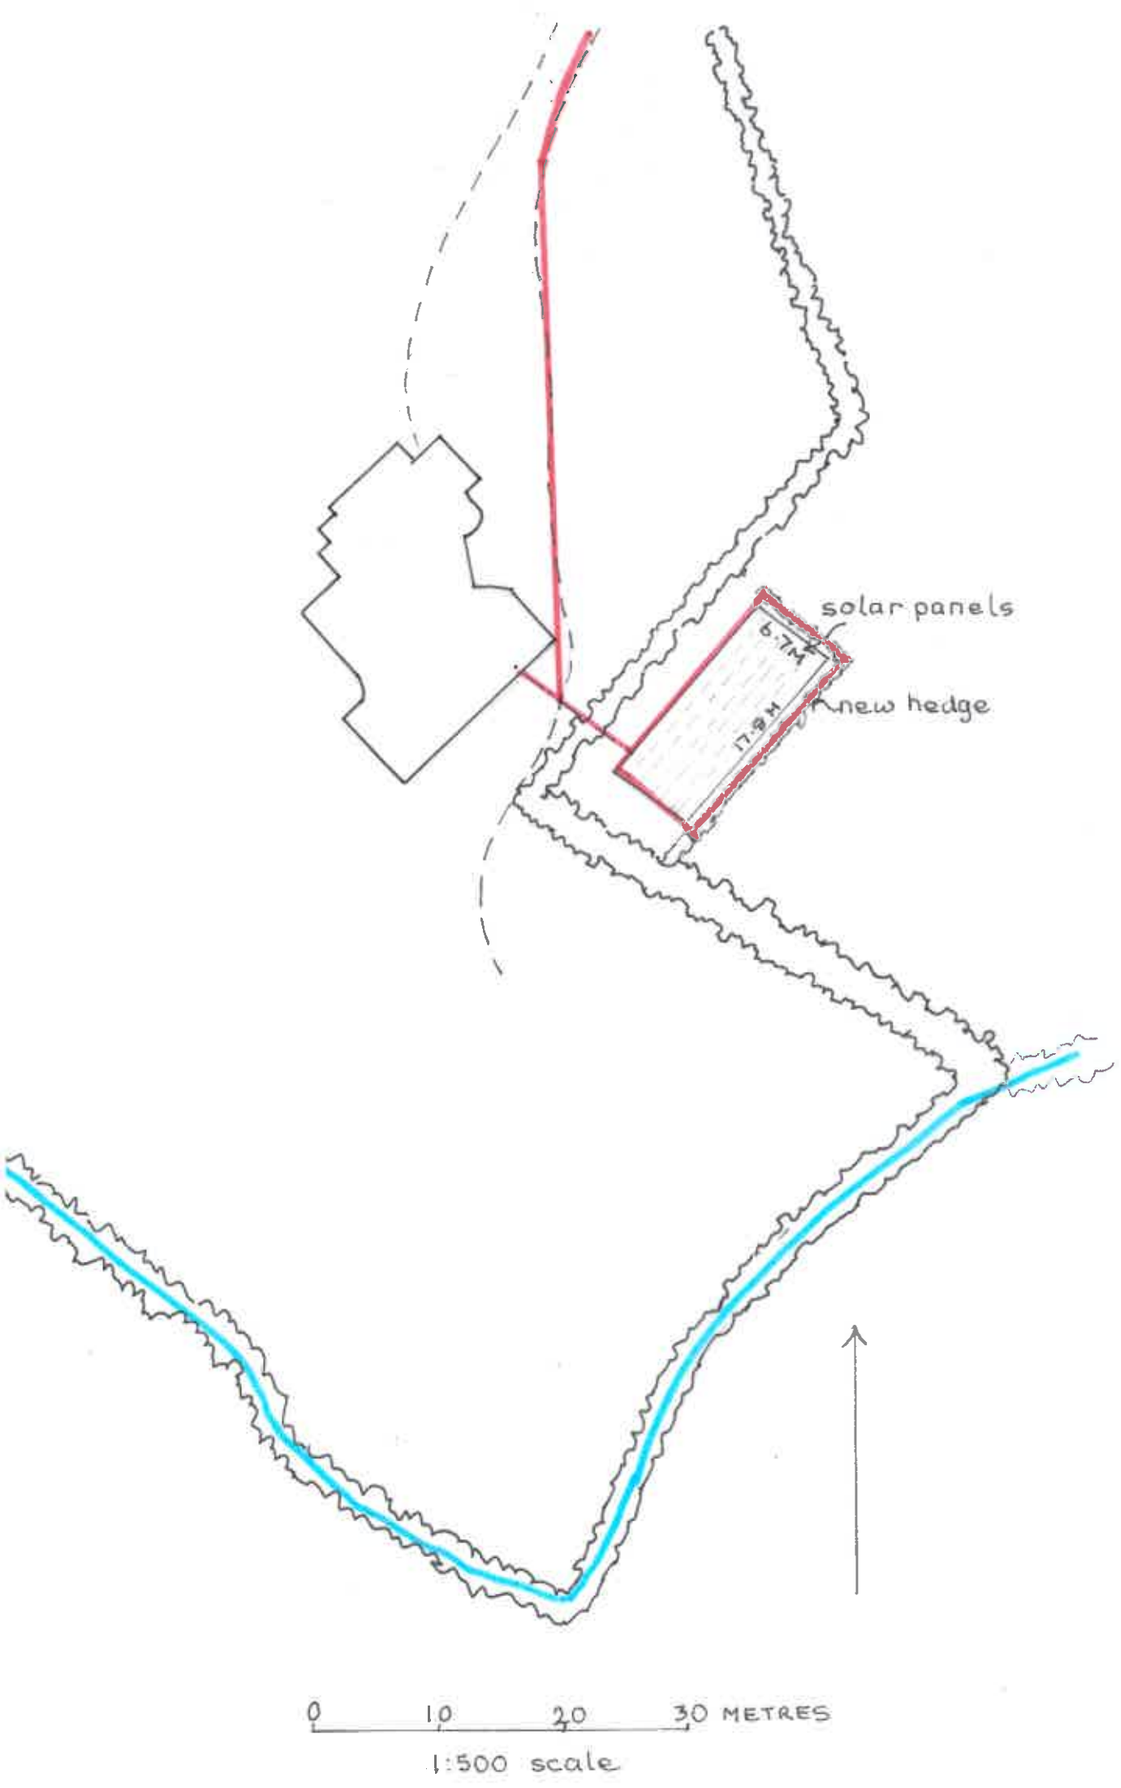

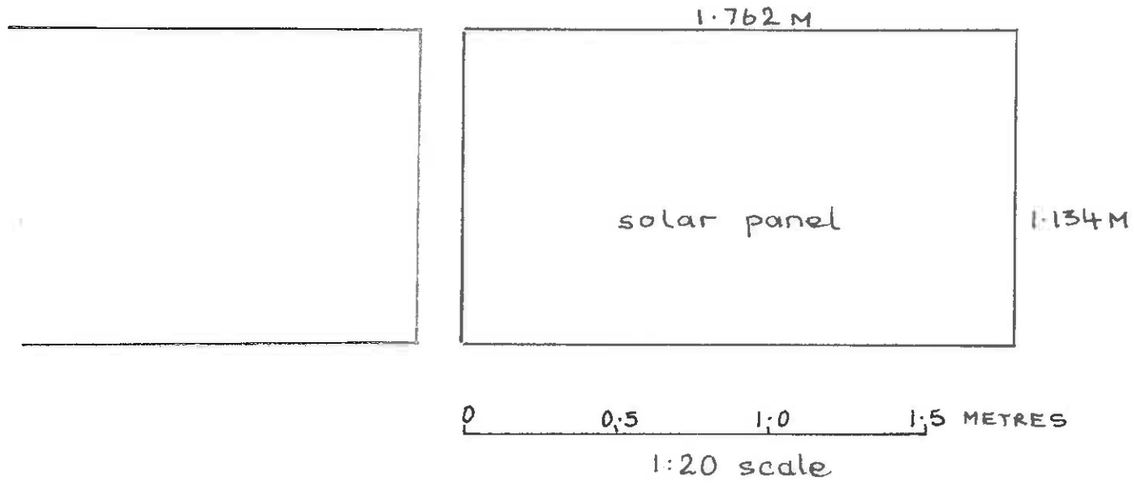

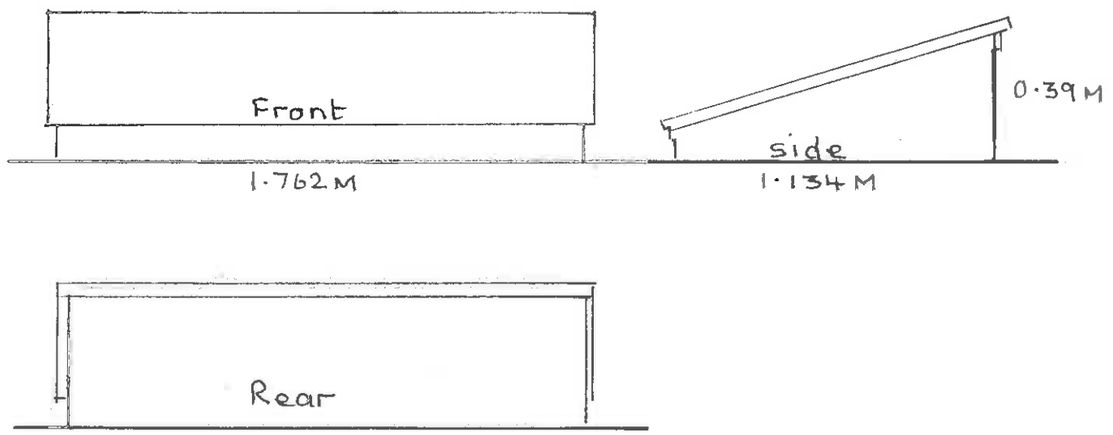

LACKHAMS, LYONS ROAD
Slinfold
Proposed Solar Panels
Drawing: EL/01
Scales: 1:500 + 1:20