This plan is licensed for reproduction for planning purposes

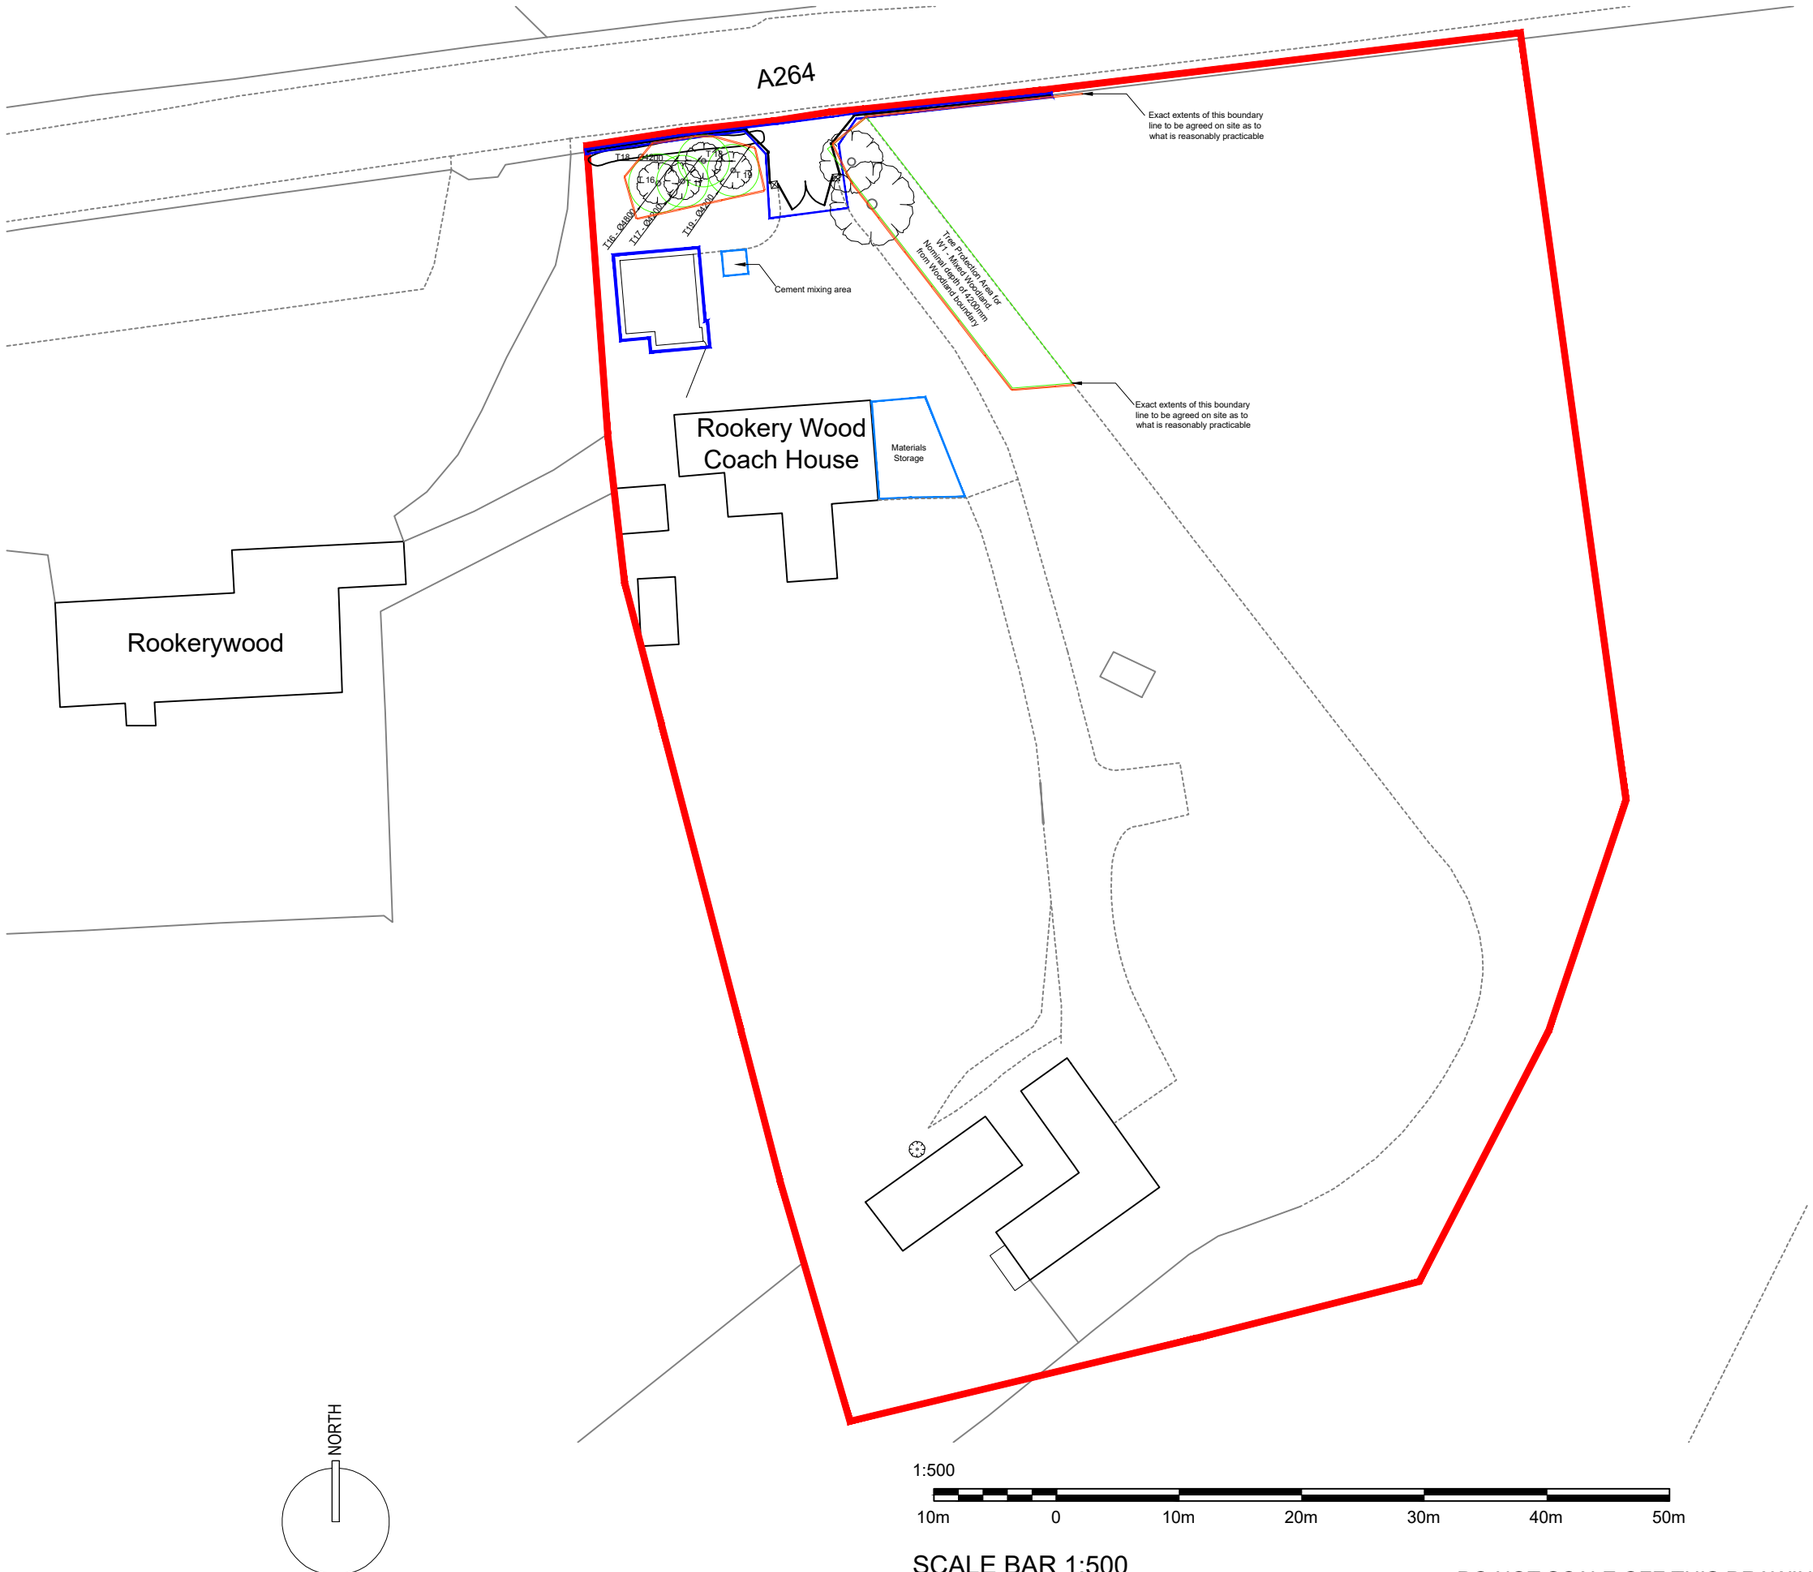

PLOT BOUNDARY

PROPOSED OUTLINE

Denotes the following:
- Tree number.
- Dimension showing Tree Protection Area (Outlined in Green)

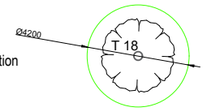

Trees T16 - T19 are all Pine Trees

Note: Tree numbers extracted from TPO document TPO1269 found on Horsham District Council Tree Preseveration Order Mapping

Denotes 2.1m high with a welded mesh fencing, mounted on a scaffold framework. To be installed in accordance with BS 5837

Site set up areas

This drawing is a guide only. Site set up areas sizes and locations may vary. Tree protection fencing installer to strictly adhere to advice set out in BS5837. Sizes of exact fences may vary from that shown on this drawing.

SCALE BAR 1:500

DO NOT SCALE OFF THIS DRAWING

Revisions

PROJECT

The Rookerywood Coach House Double Garage Horsham

DRAWING

Tree Protection Plan

Scale	Date	Drg No
1:500@A3	April 2025	RW_DG-TPP_01
Drawn by		Revision
RS		

RS Architectural Designs

Copyright