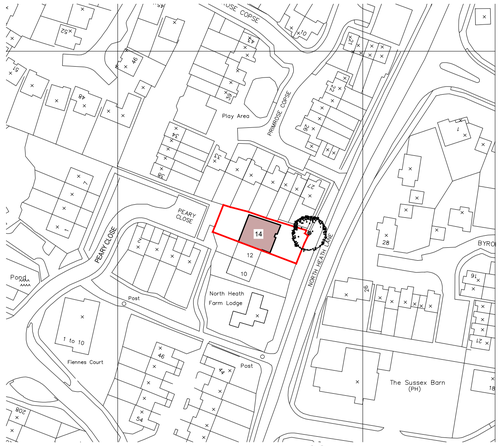

EXISTING SITE PLAN
1:1250

N

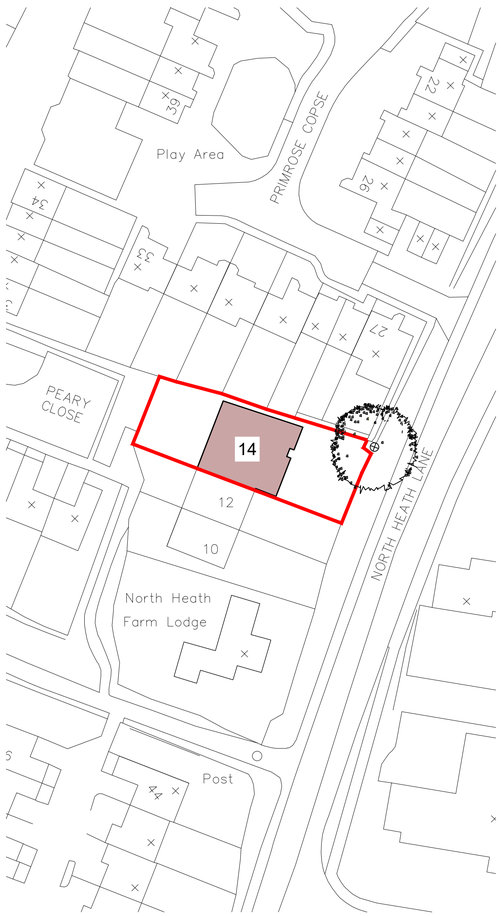

BLOCK PLAN
1:500

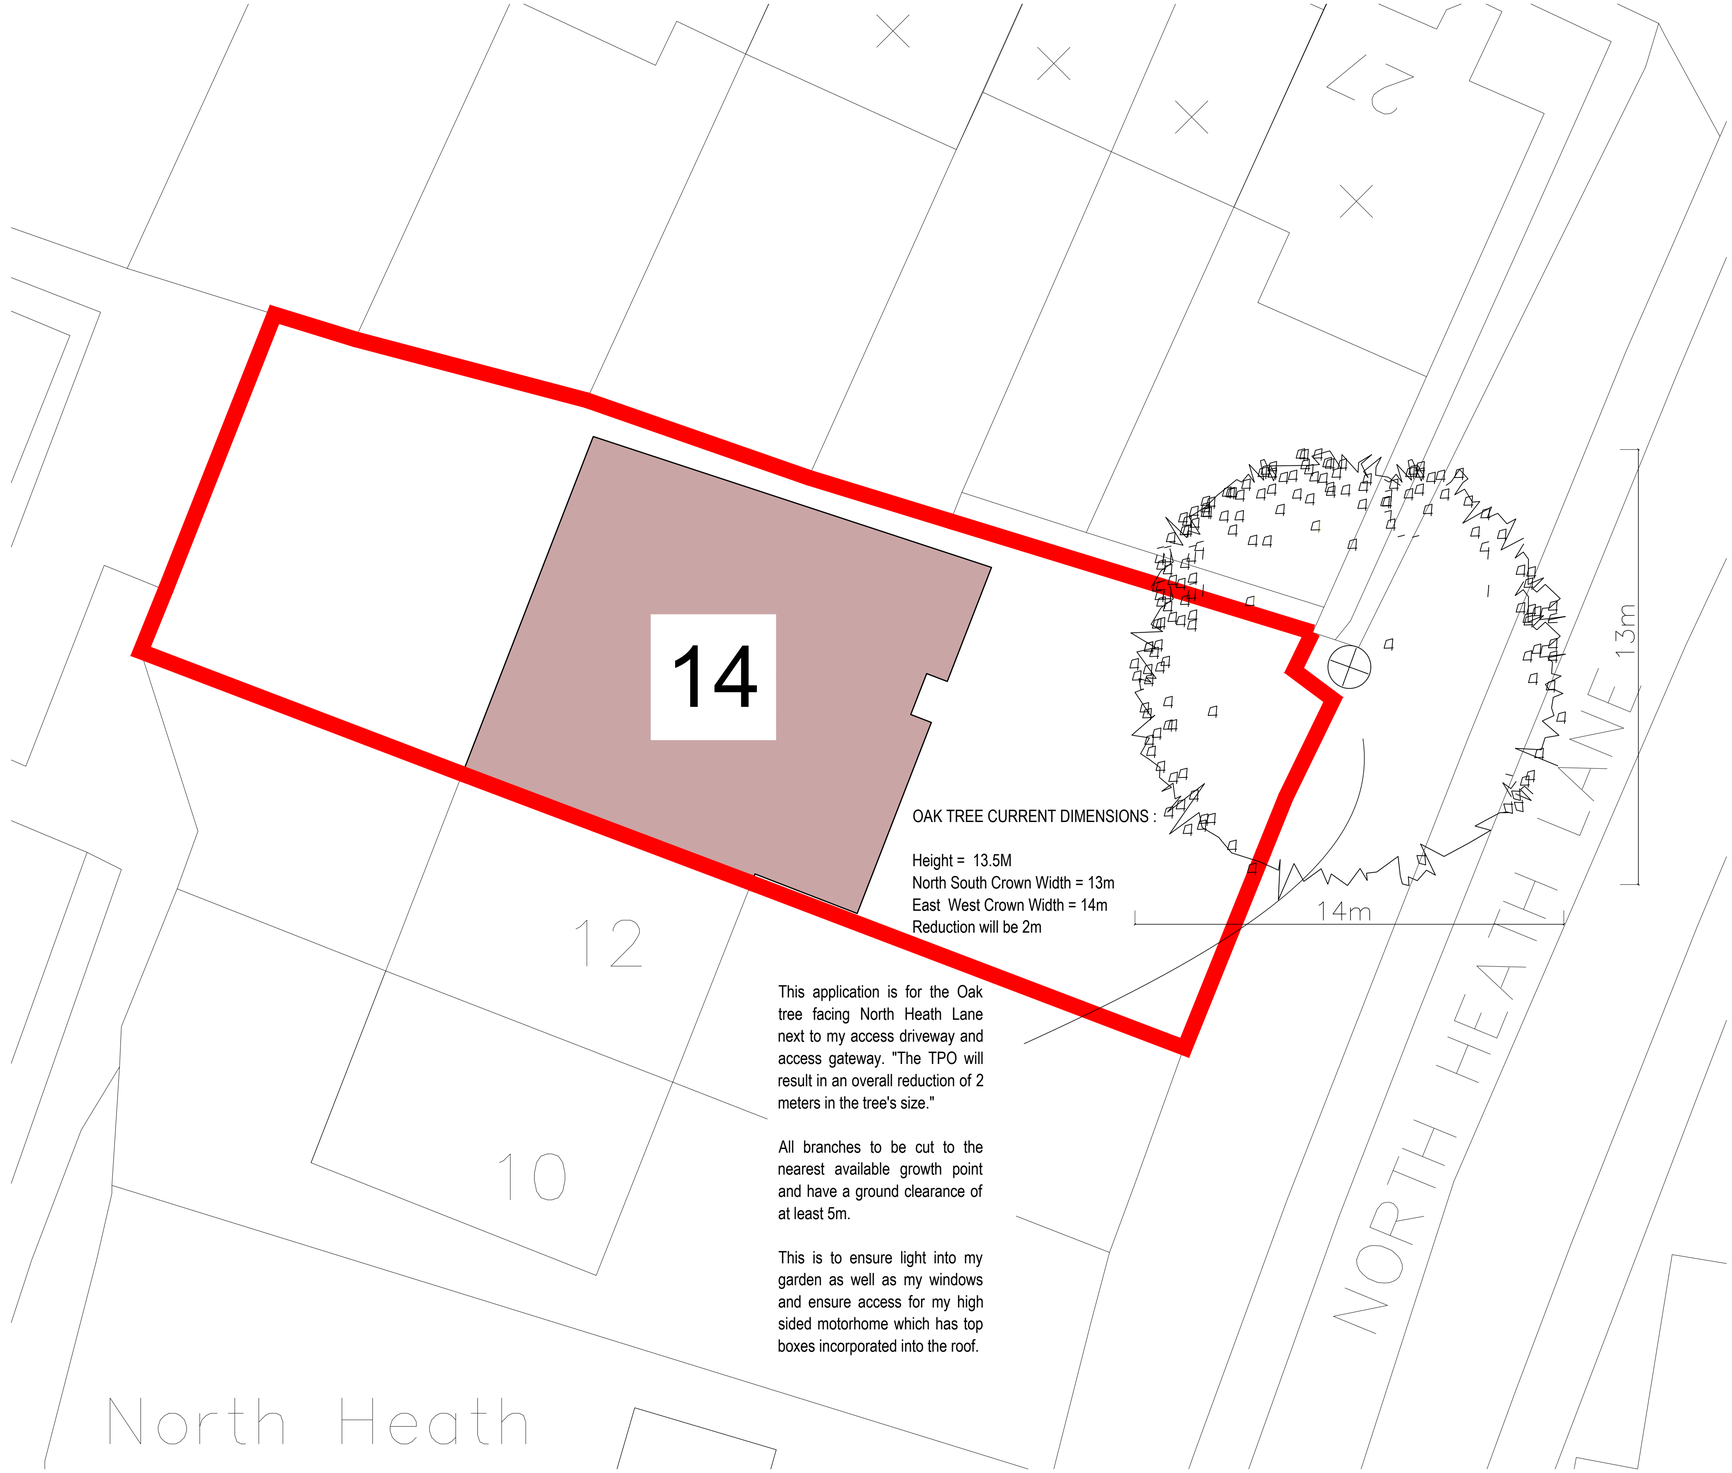

OAK TREE CURRENT DIMENSIONS :

Height = 13.5M
North South Crown Width = 13m
East West Crown Width = 14m
Reduction will be 2m

This application is for the Oak tree facing North Heath Lane next to my access driveway and access gateway. "The TPO will result in an overall reduction of 2 meters in the tree's size."

All branches to be cut to the nearest available growth point and have a ground clearance of at least 5m.

This is to ensure light into my garden as well as my windows and ensure access for my high sided motorhome which has top boxes incorporated into the roof.

PROPOSED TREE CROWNING PLAN & NOTES
1:100

Note:

0 1m 2m 3m 4m 5m 10m 1:100

0 10m 20m 30m 40m 50m 1:500

0 10m 50m 100m 1:1250

Ms Shelley Vickers
14 Peary Close, Horsham, RH12 5GD
Proposed Crown & Ground Clearance To Oak Tree Located Next To Secure Gates & Driveway Off North Heath Lane.

Site/Block Plans/Existing & Proposed Notes For Application

Scale	Job	Dwg	Rev
1:1250,500,100	Tree Works	AD01	A