

PROJECT:

PROPOSED REAR EXTN:

8. KEMPSTOTT ROAD,



HORSHAM. W. SUSSEX.

CLIENTS

MRS. GASTON-PARRY/MR. H. CLARKE

DWG. TITLE.

CROSS-SECTION.

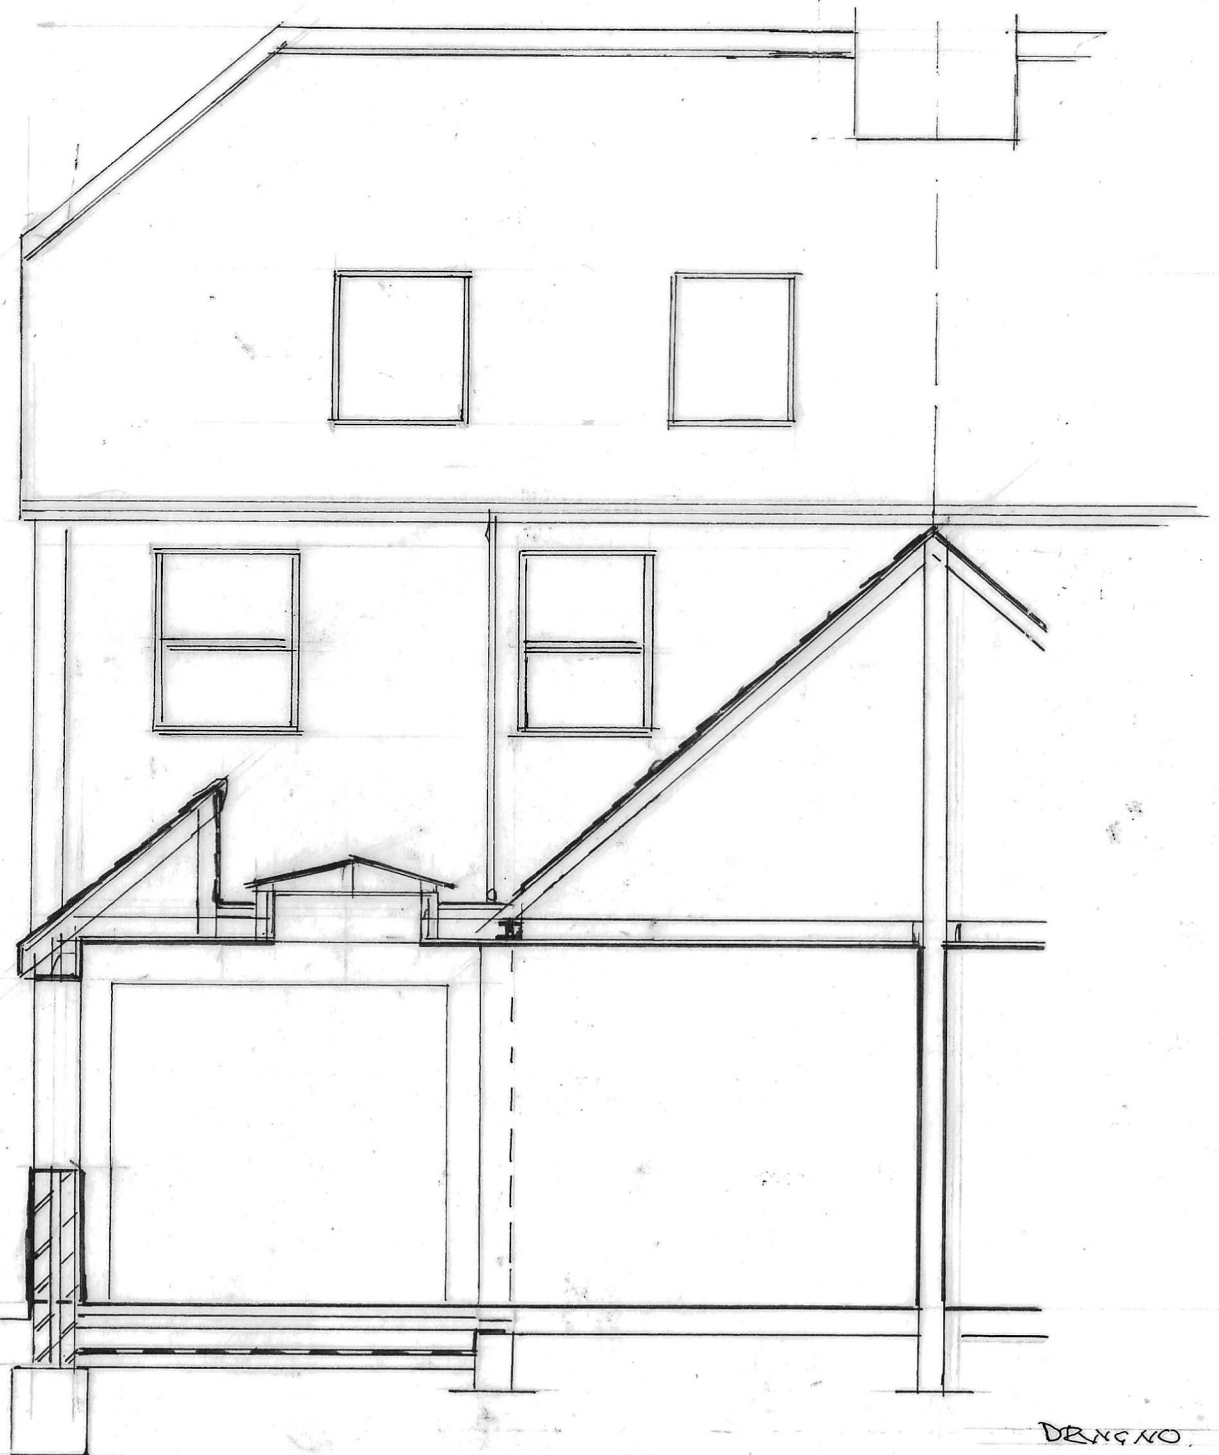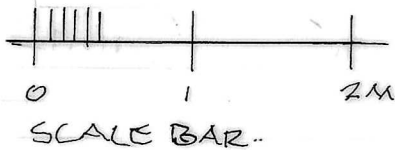

DBNG NO.
TYPICAL CROSS-SECTION 1:50 AA. 2026/5/13.