


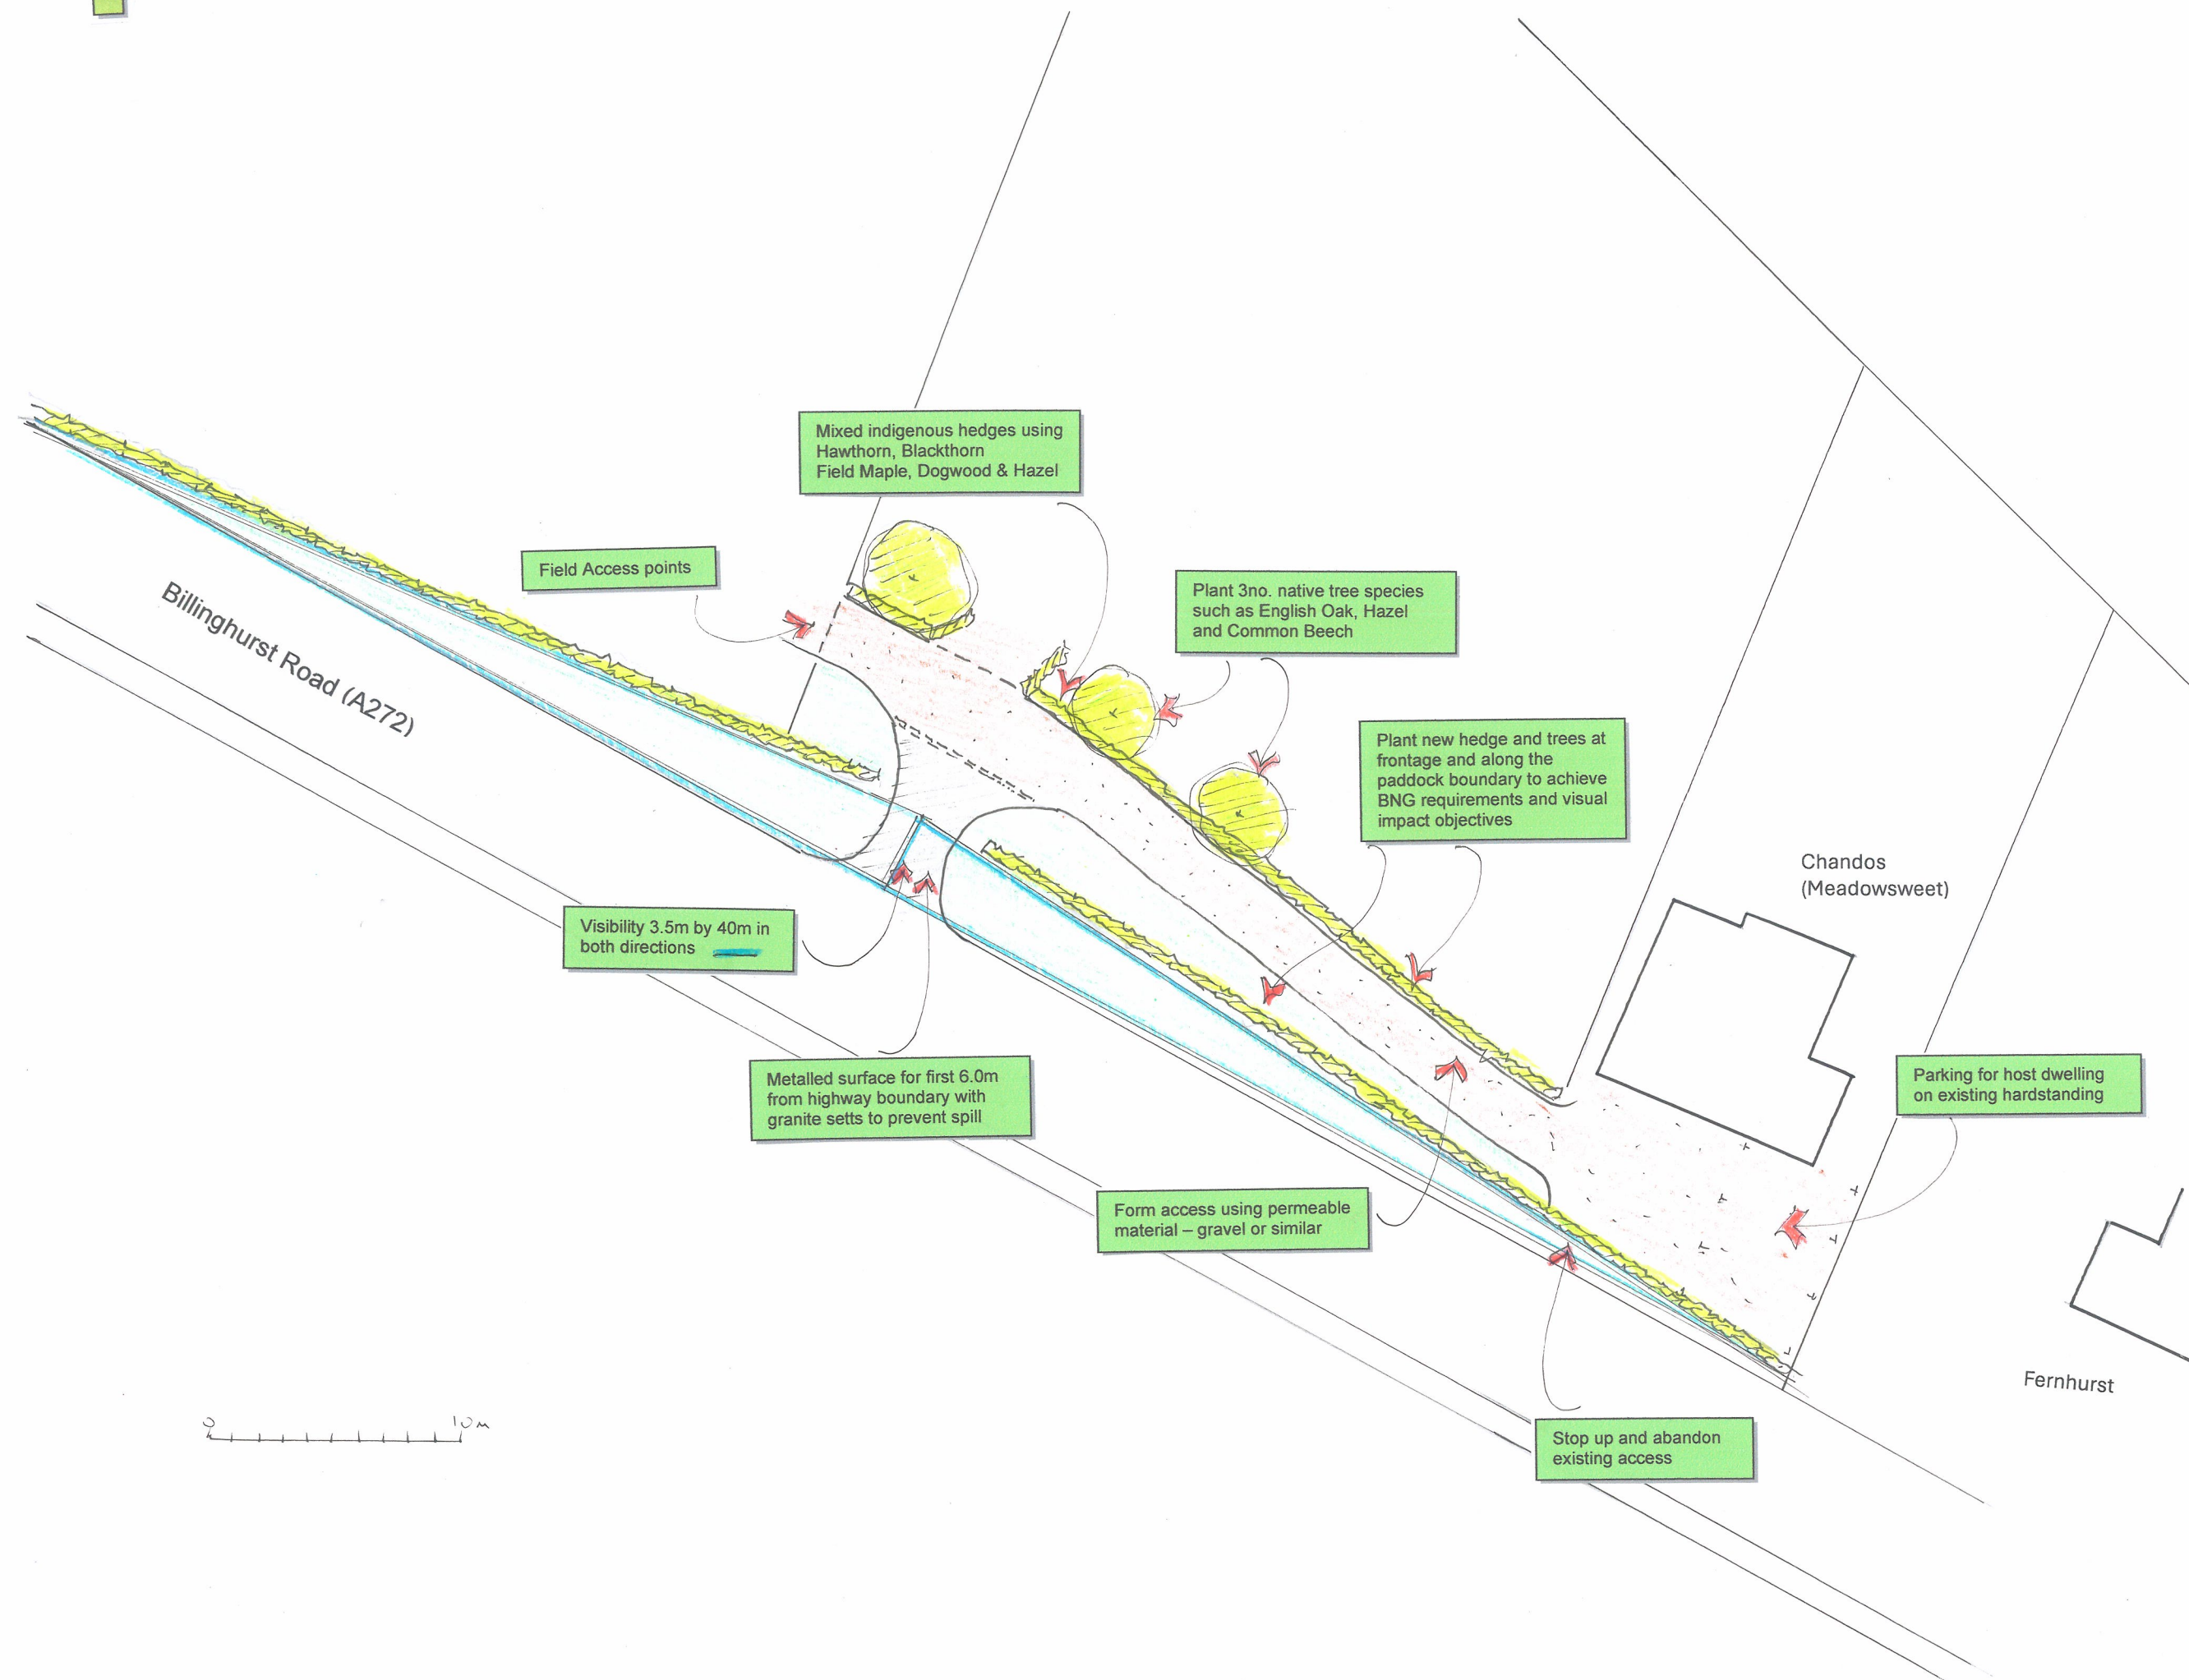

0 10m

Licence no.
AC0000868924

Mark Leedale Planning
Chartered Town Planning
Consultants
20 Hurlands Place,
Farnham,
Surrey GU9 9HX
01252 718855
markleedale@hotmail.com

Client:
Ms. MacGill and Mrs A Daw

Location:
Chandos, Billingham Road,
Coolham RH13 8QN

Drawing title:
Detailed layout & BNG plan

Scale:
1:250@A3

Date:
May 2026

Drawing number:
MLP/04