
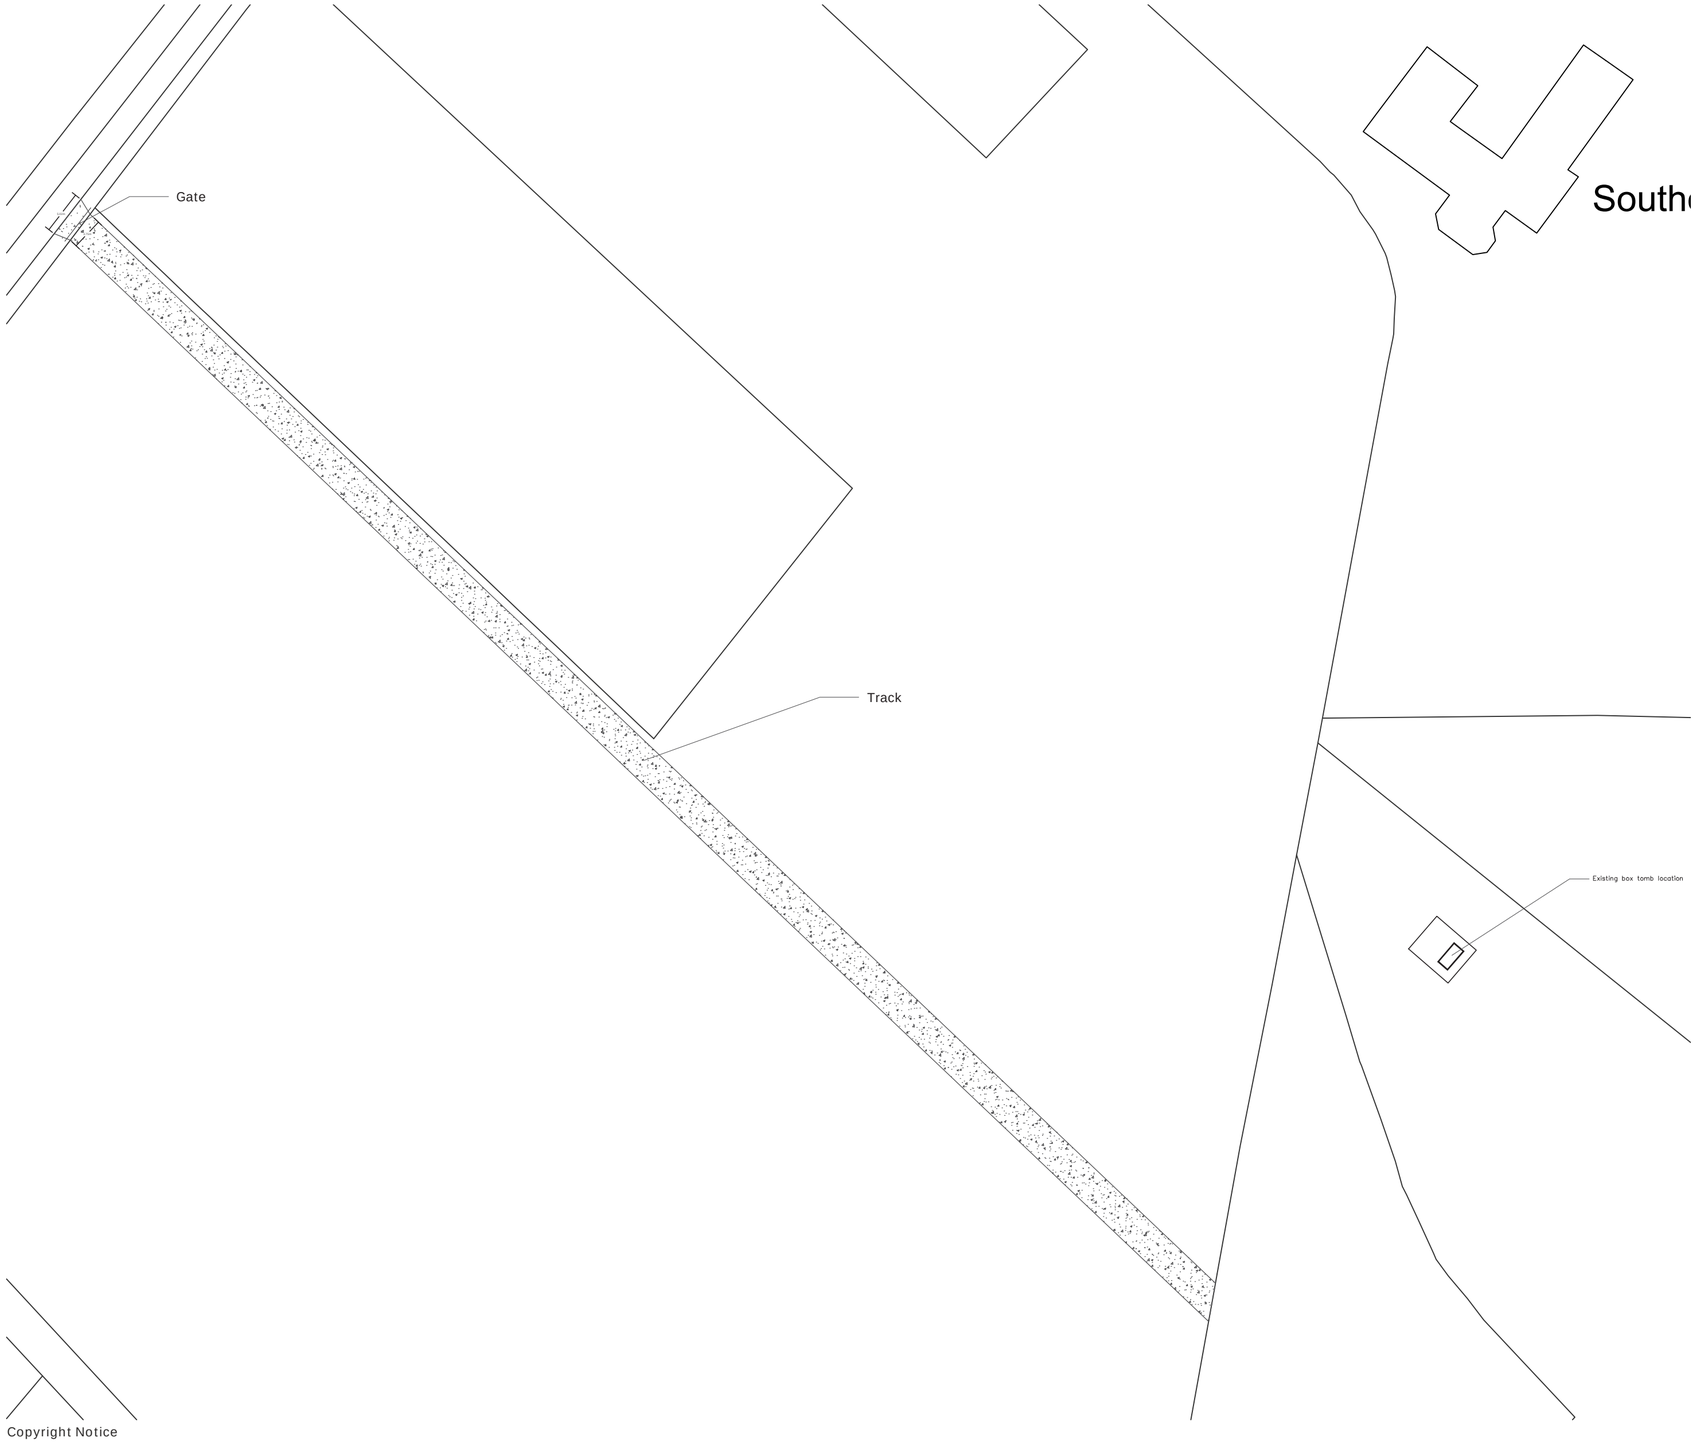


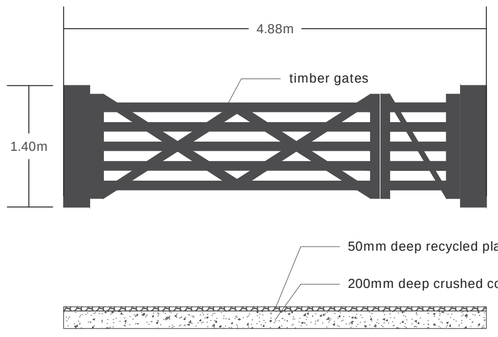

Copyright Notice
© 2025 Studio Here Ltd, all rights reserved.

Material published by Studio Here Ltd is copyright of Studio Here Ltd and may not be reproduced without permission.

25m 2.5m

1:500/50 @ A2 May 2025 Southover Farm, RH12 4TA

SH0000-2 Block plan