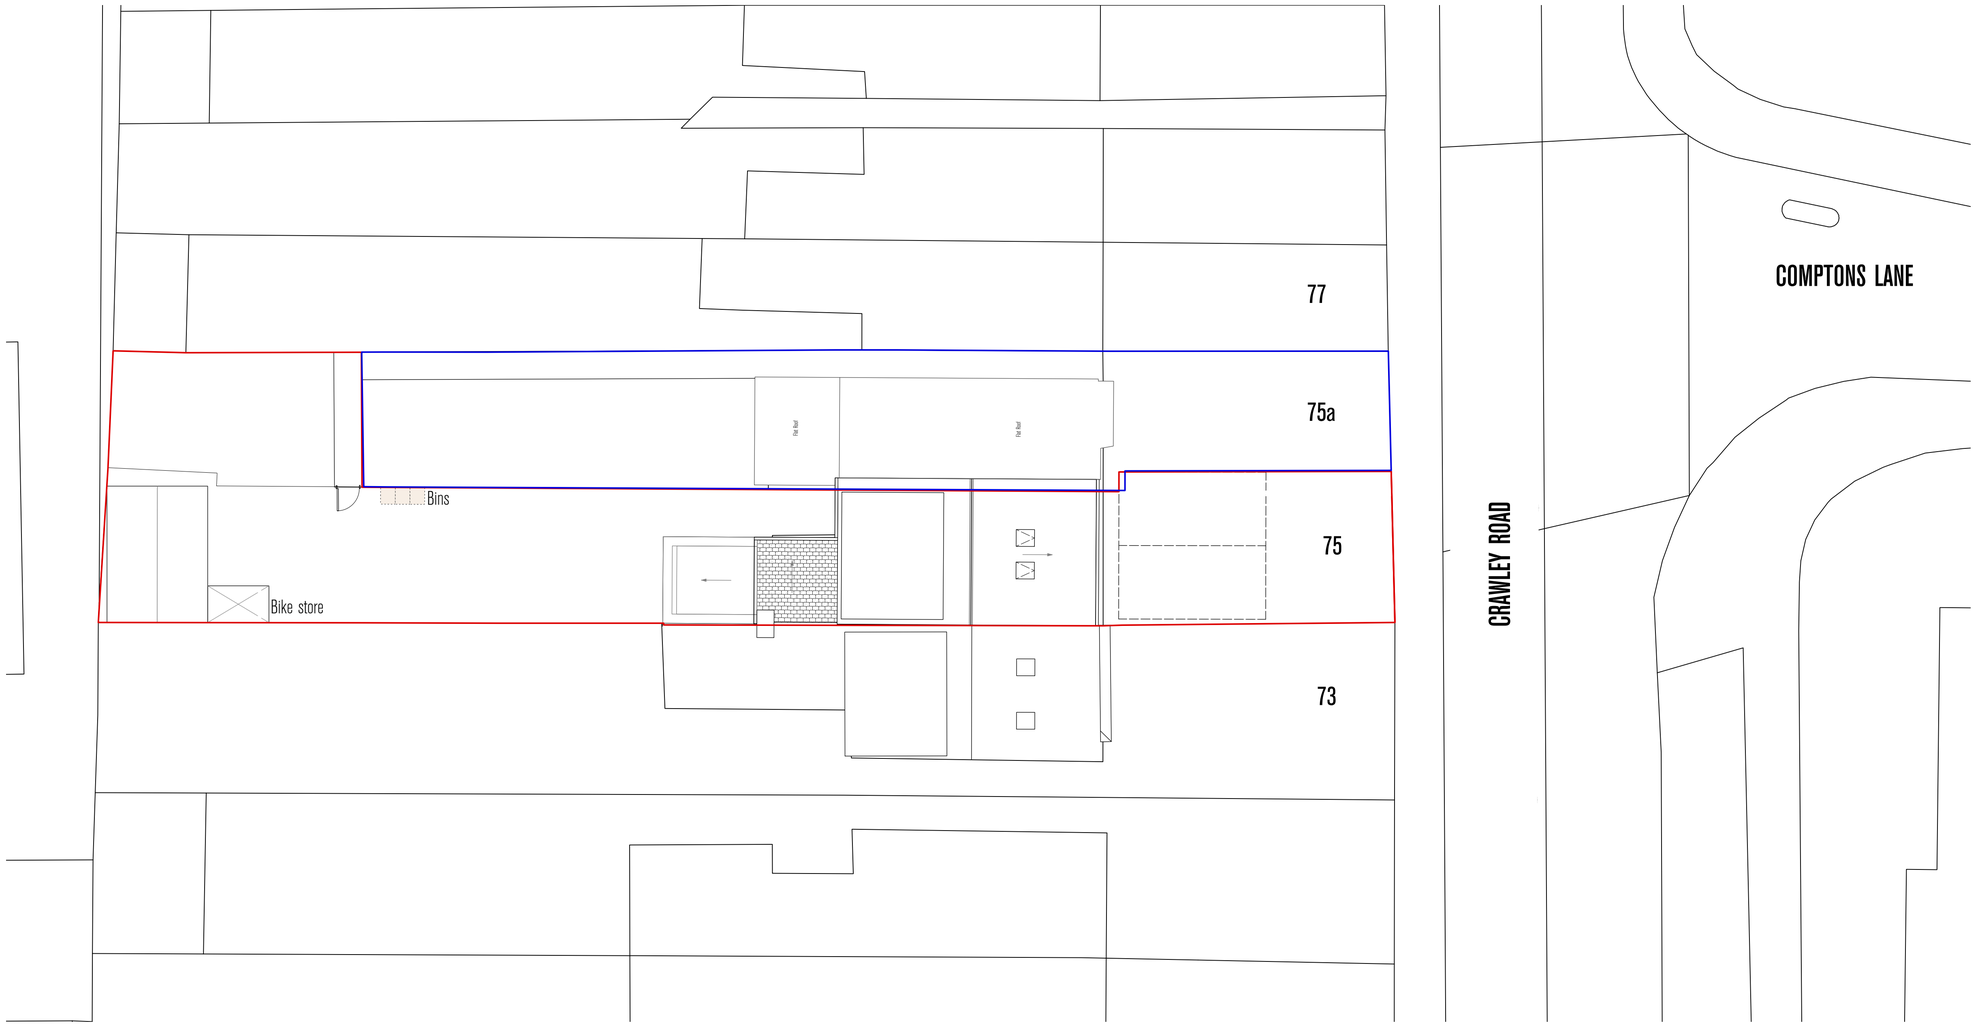

Proposed Site Plan

Plot Boundary in application

Plot Boundary owned by applicant

HAZARDS LEADING TO UNUSUAL OR SIGNIFICANT RISK DURING THE CONSTRUCTION PROCESS ARE IDENTIFIED ON THIS DRAWING AS:

SAWKINGS ARCHITECTS SPECIFIC RISKS & HAZARDS:

NOTE: THE LIST ABOVE IDENTIFIES CERTAIN RISKS WHICH ARE DEEMED TO BE UNUSUAL, ABNORMAL OR UNEXPECTED TO A COMPETENT CONTRACTOR CARRYING OUT WORK OF THIS NATURE BUT DOES NOT COVER ALL POSSIBLE SITUATIONS WHICH MAY BE ENCOUNTERED DURING THE CONSTRUCTION PROCESS. IT IS THEREFORE THE MAIN CONTRACTOR'S RESPONSIBILITY TO IDENTIFY ANY FURTHER RISKS/HAZARDS AND TAKE APPROPRIATE ACTION.

SCALE @ A1: 1:100
SCALE @ A3: 1:200

0 1.0 2.0 3.0 4.0 M

A1 / A3

NOTES

- Default drawing size is A1
- To print at A3 please 'scale by 50%'
- Check printed scale against scale bar above

DRAWING DATE: 16/04/2025

Sawkings Architects Ltd. copyright 2025.
This drawing must not be reproduced in part or whole without prior written consent.
Scale to be checked against scale bar as this drawings has been provided electronically.
Check and confirm all dimensions on site prior to commencing work.
IF IN DOUBT ASK.

REV.	DATE	NOTES
P1	24/04/2025	Planning Issue
P2	28/05/2025	Revised Planning Issue. Changes to the Principal Elevation

PROJECT
75 Crawley Road

CLIENT
Sam England

Sawkings Architects
The Box Hill Studio
1 The Quarry,
Betchworth,
Surrey RH3 7BY

T 01737 845580
E hello@sawkingsarchitects.com
W www.sawkingsarchitects.com

sawkings architects
RIBA Chartered Practice

STATUS	DRAWN BY	CHECKED BY
PLANNING	RN	GMF
JOB NO.	DRAWING NO.	REV
A5085	3000	P1

DRAWING TITLE
Proposed Site Plan