
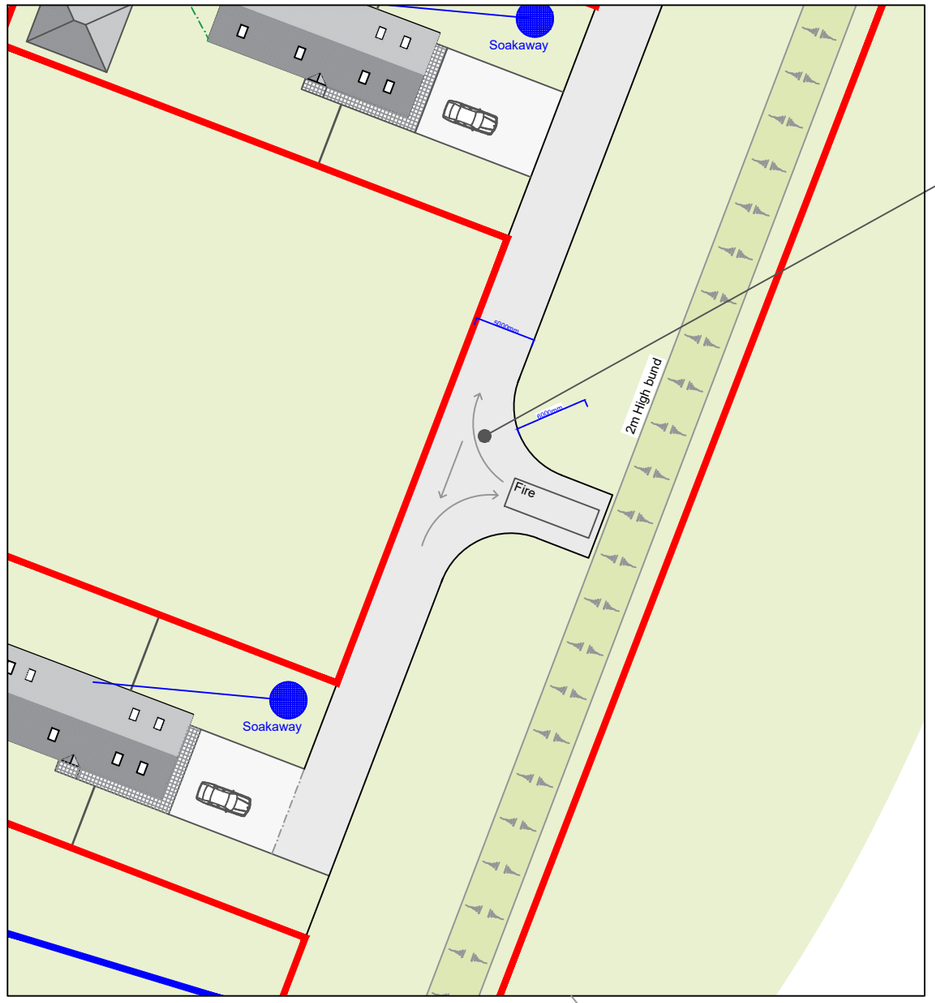



Proposed Site Plan (Scale 1:500)

Turning circle for fire applicance

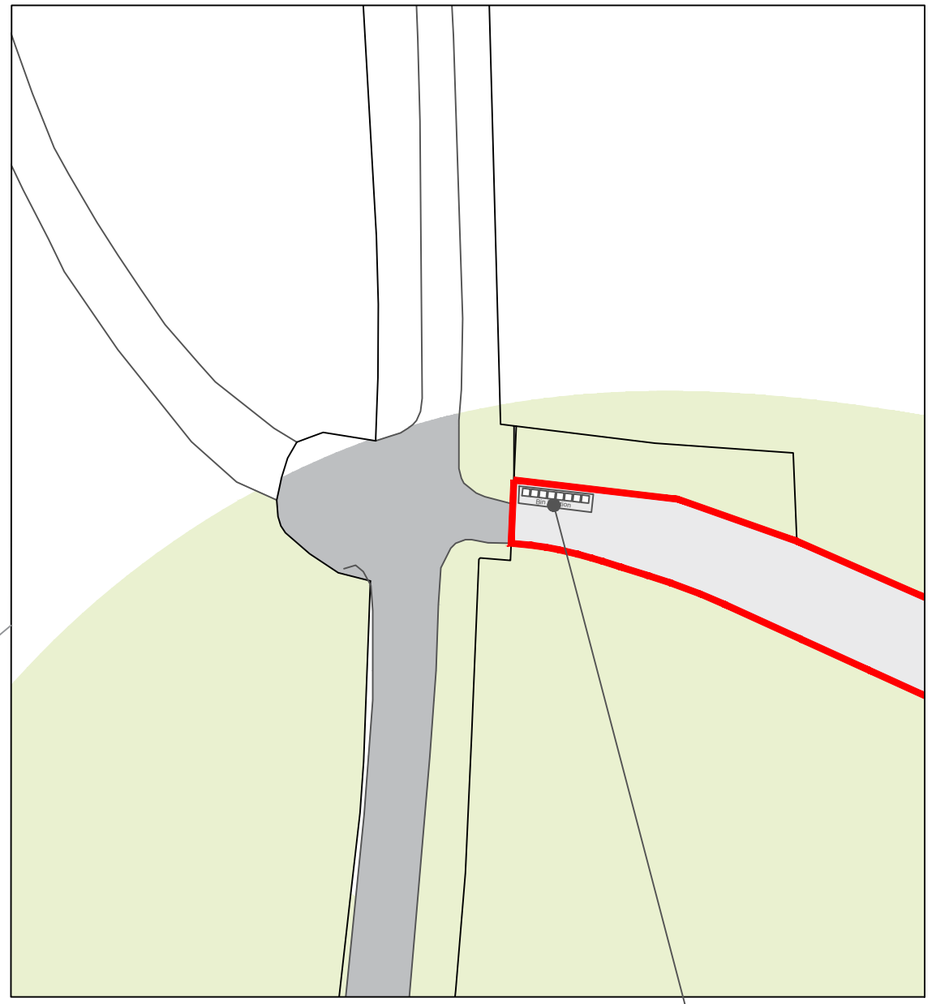

Proposed Bin Storage (Scale 1:500)

In accordance with current arrangements the bins will left at the front of the site

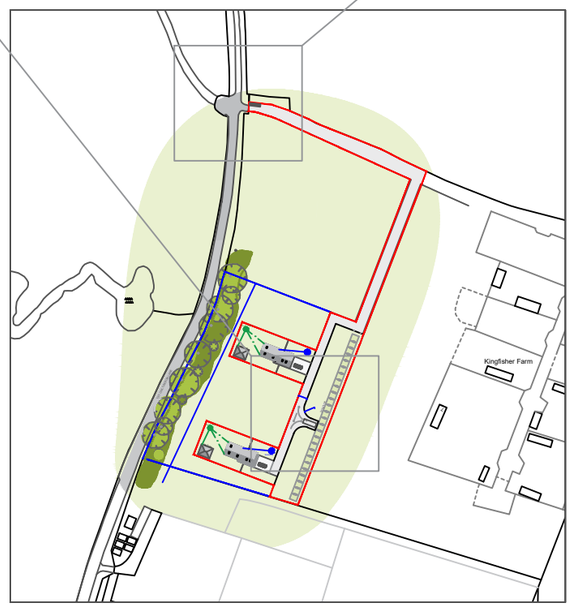

Scale Bar (1:500)

0m 10m 20m 30m 40m 50m

revision

address
Green Acres Farm, West Chiltington Lane, Billingshurst, West Sussex, RH14 9DR

project
Change of use for 2no. gypsy residential units along with day room, full drainage, car parking, 2m high bund and soft and hard landscaping

title
Proposed turning circle and bin storage

scale	date	dwg no.	revision
As Noted @ A3	September 2024	2023.397a.06	

DOWNSVIEW ASSOCIATES Chartered Surveyors

Little Acorns
Hampers Lane
Storrington
West Sussex
RH20 3HZ

Tel:
07525 844965

Email:
matt@downsview-surveyors.co.uk

RICS