
Heather Way Storrington

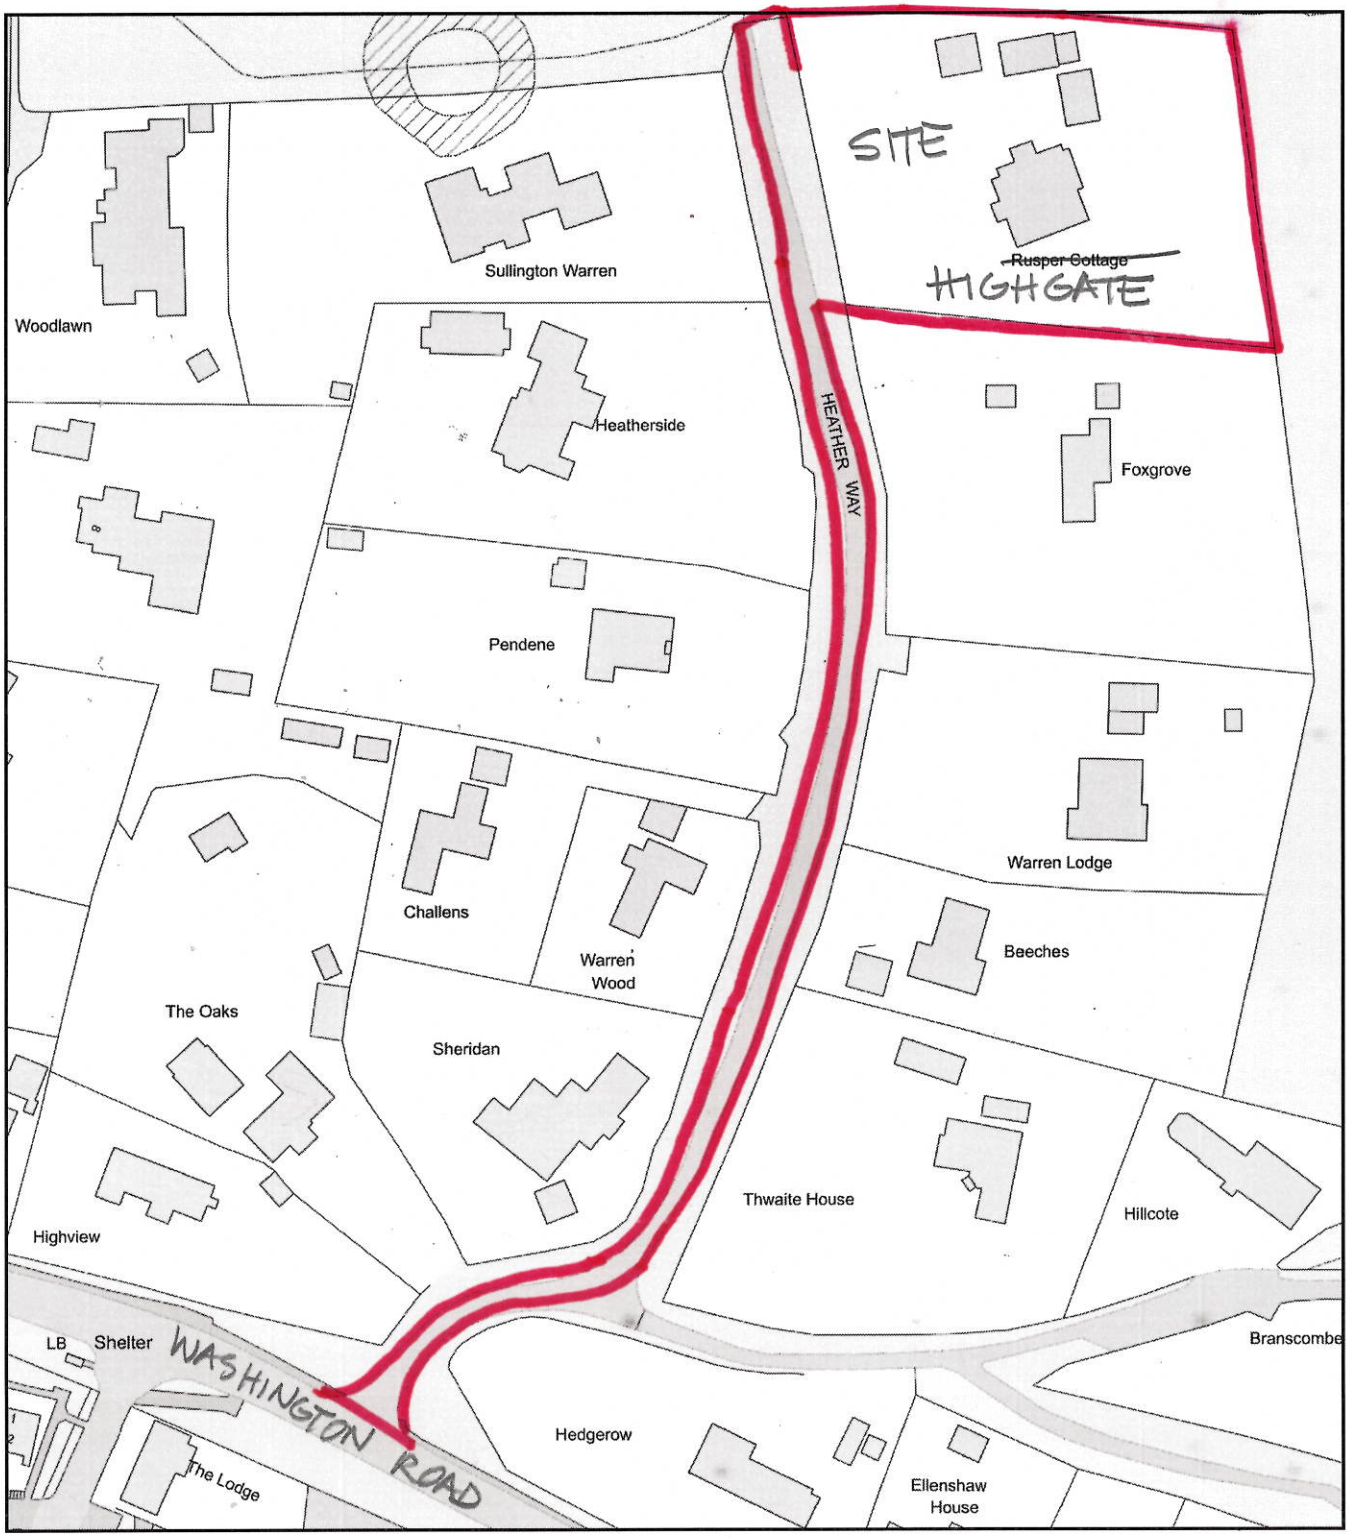

0 50
Metres

N

ReQuestaPlan

Plan Produced for: Horsham District Council

Date Produced: 01 May 2023

Plan Reference Number: TQRQM23121171307459

Scale: 1:1250 @ A4

© Crown copyright and database rights 2023 OS 100042766