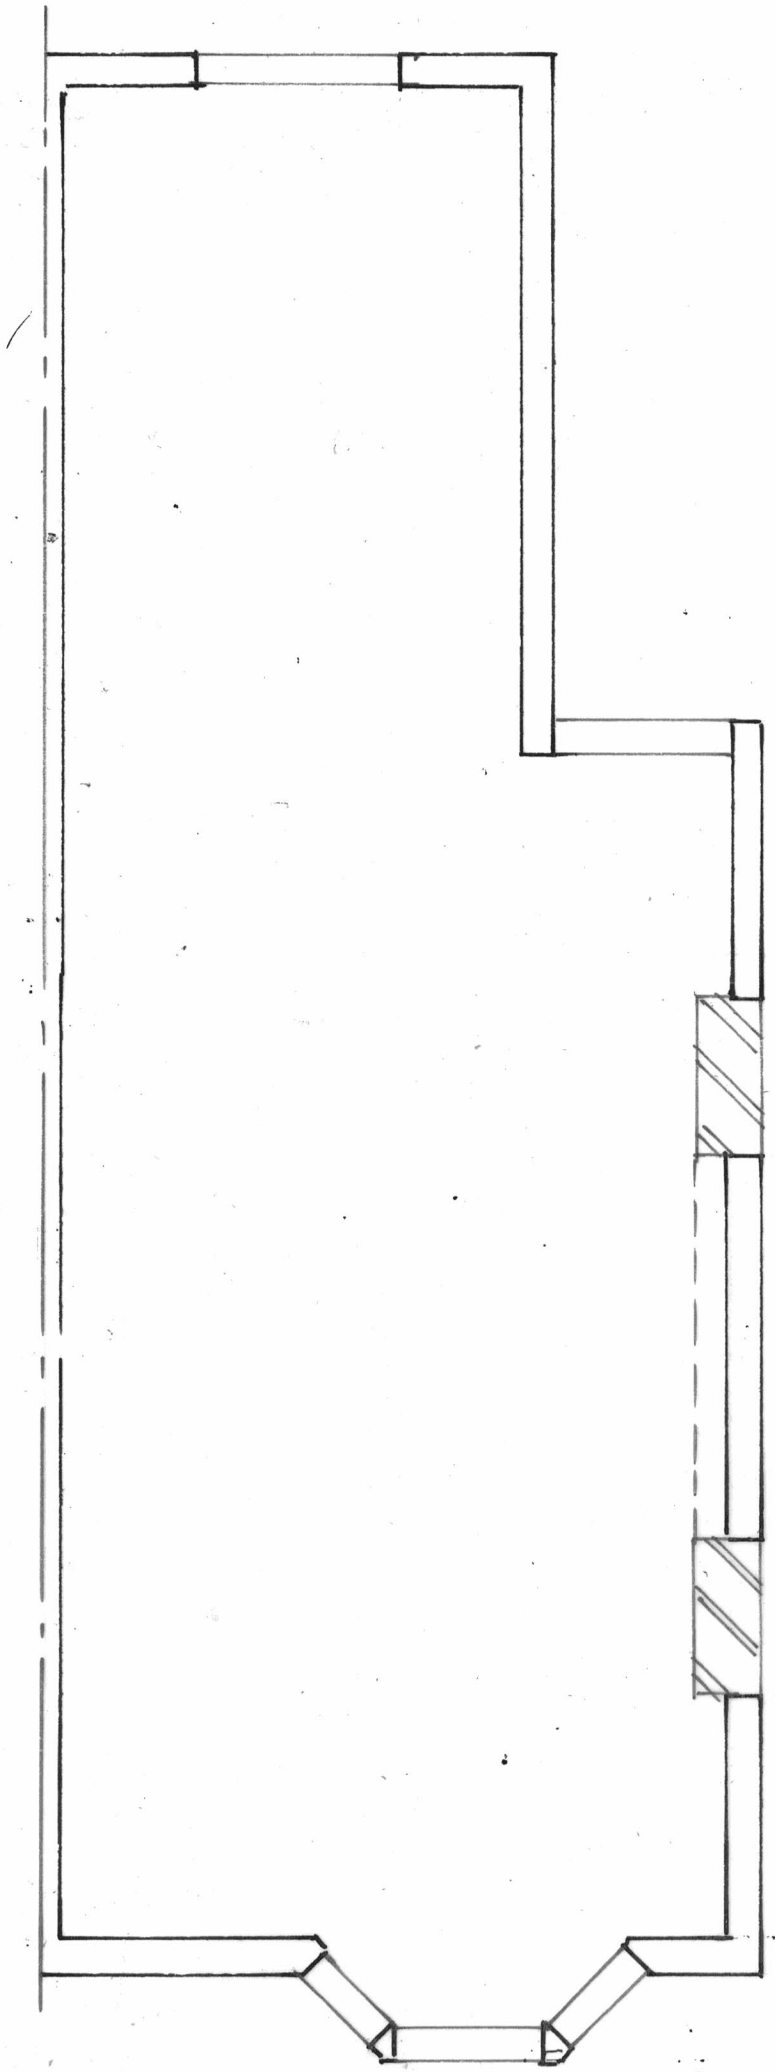

Proposed Joist Layout

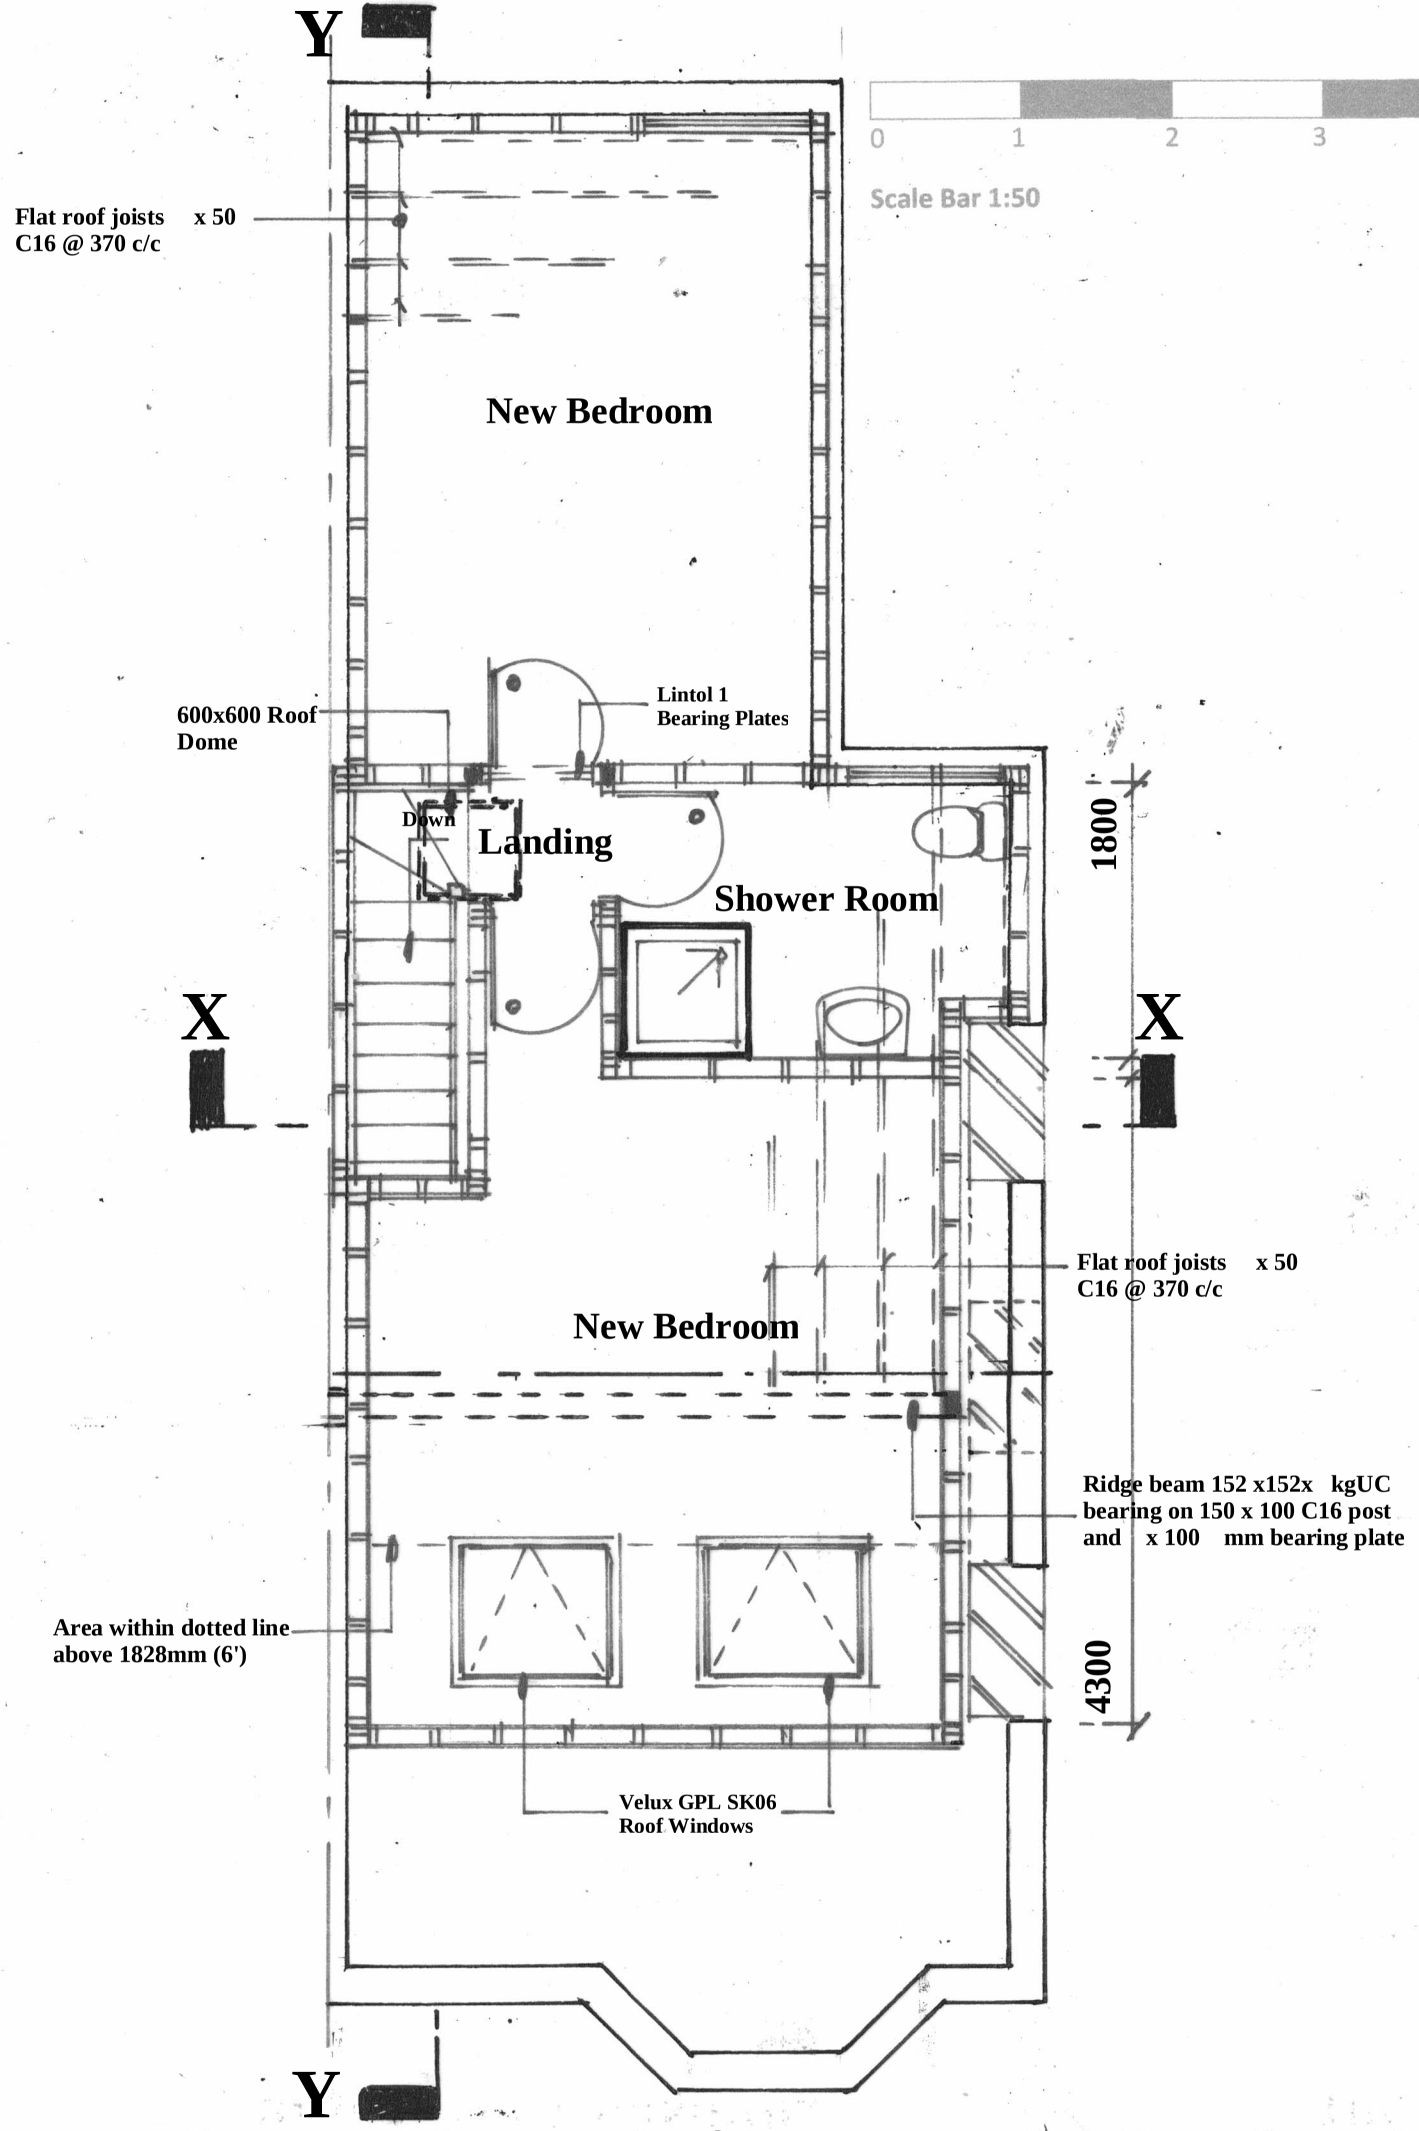

Proposed Loft Room

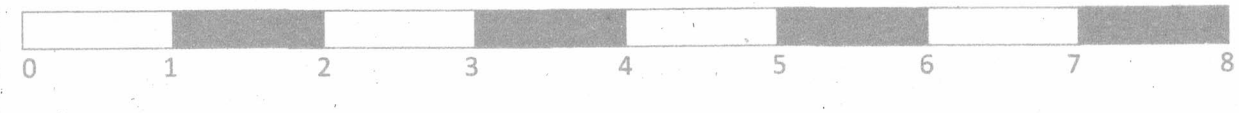

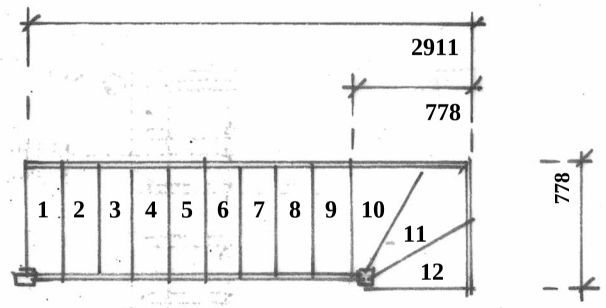

Proposed Staircase Plan

Amendments	Date

Client

Mr & Mrs Moon

Site Address

75 Millthorpe road
Horsham
West Sussex
RH12 4ER

Proposal **Loft Conversion**

Drawing Title **Proposed Joist/ Loft Room Plan**

Date **28/07/24** Drawn **S. Burrows**

Scales **1:50**

DWG NO. **S13267/2** REV