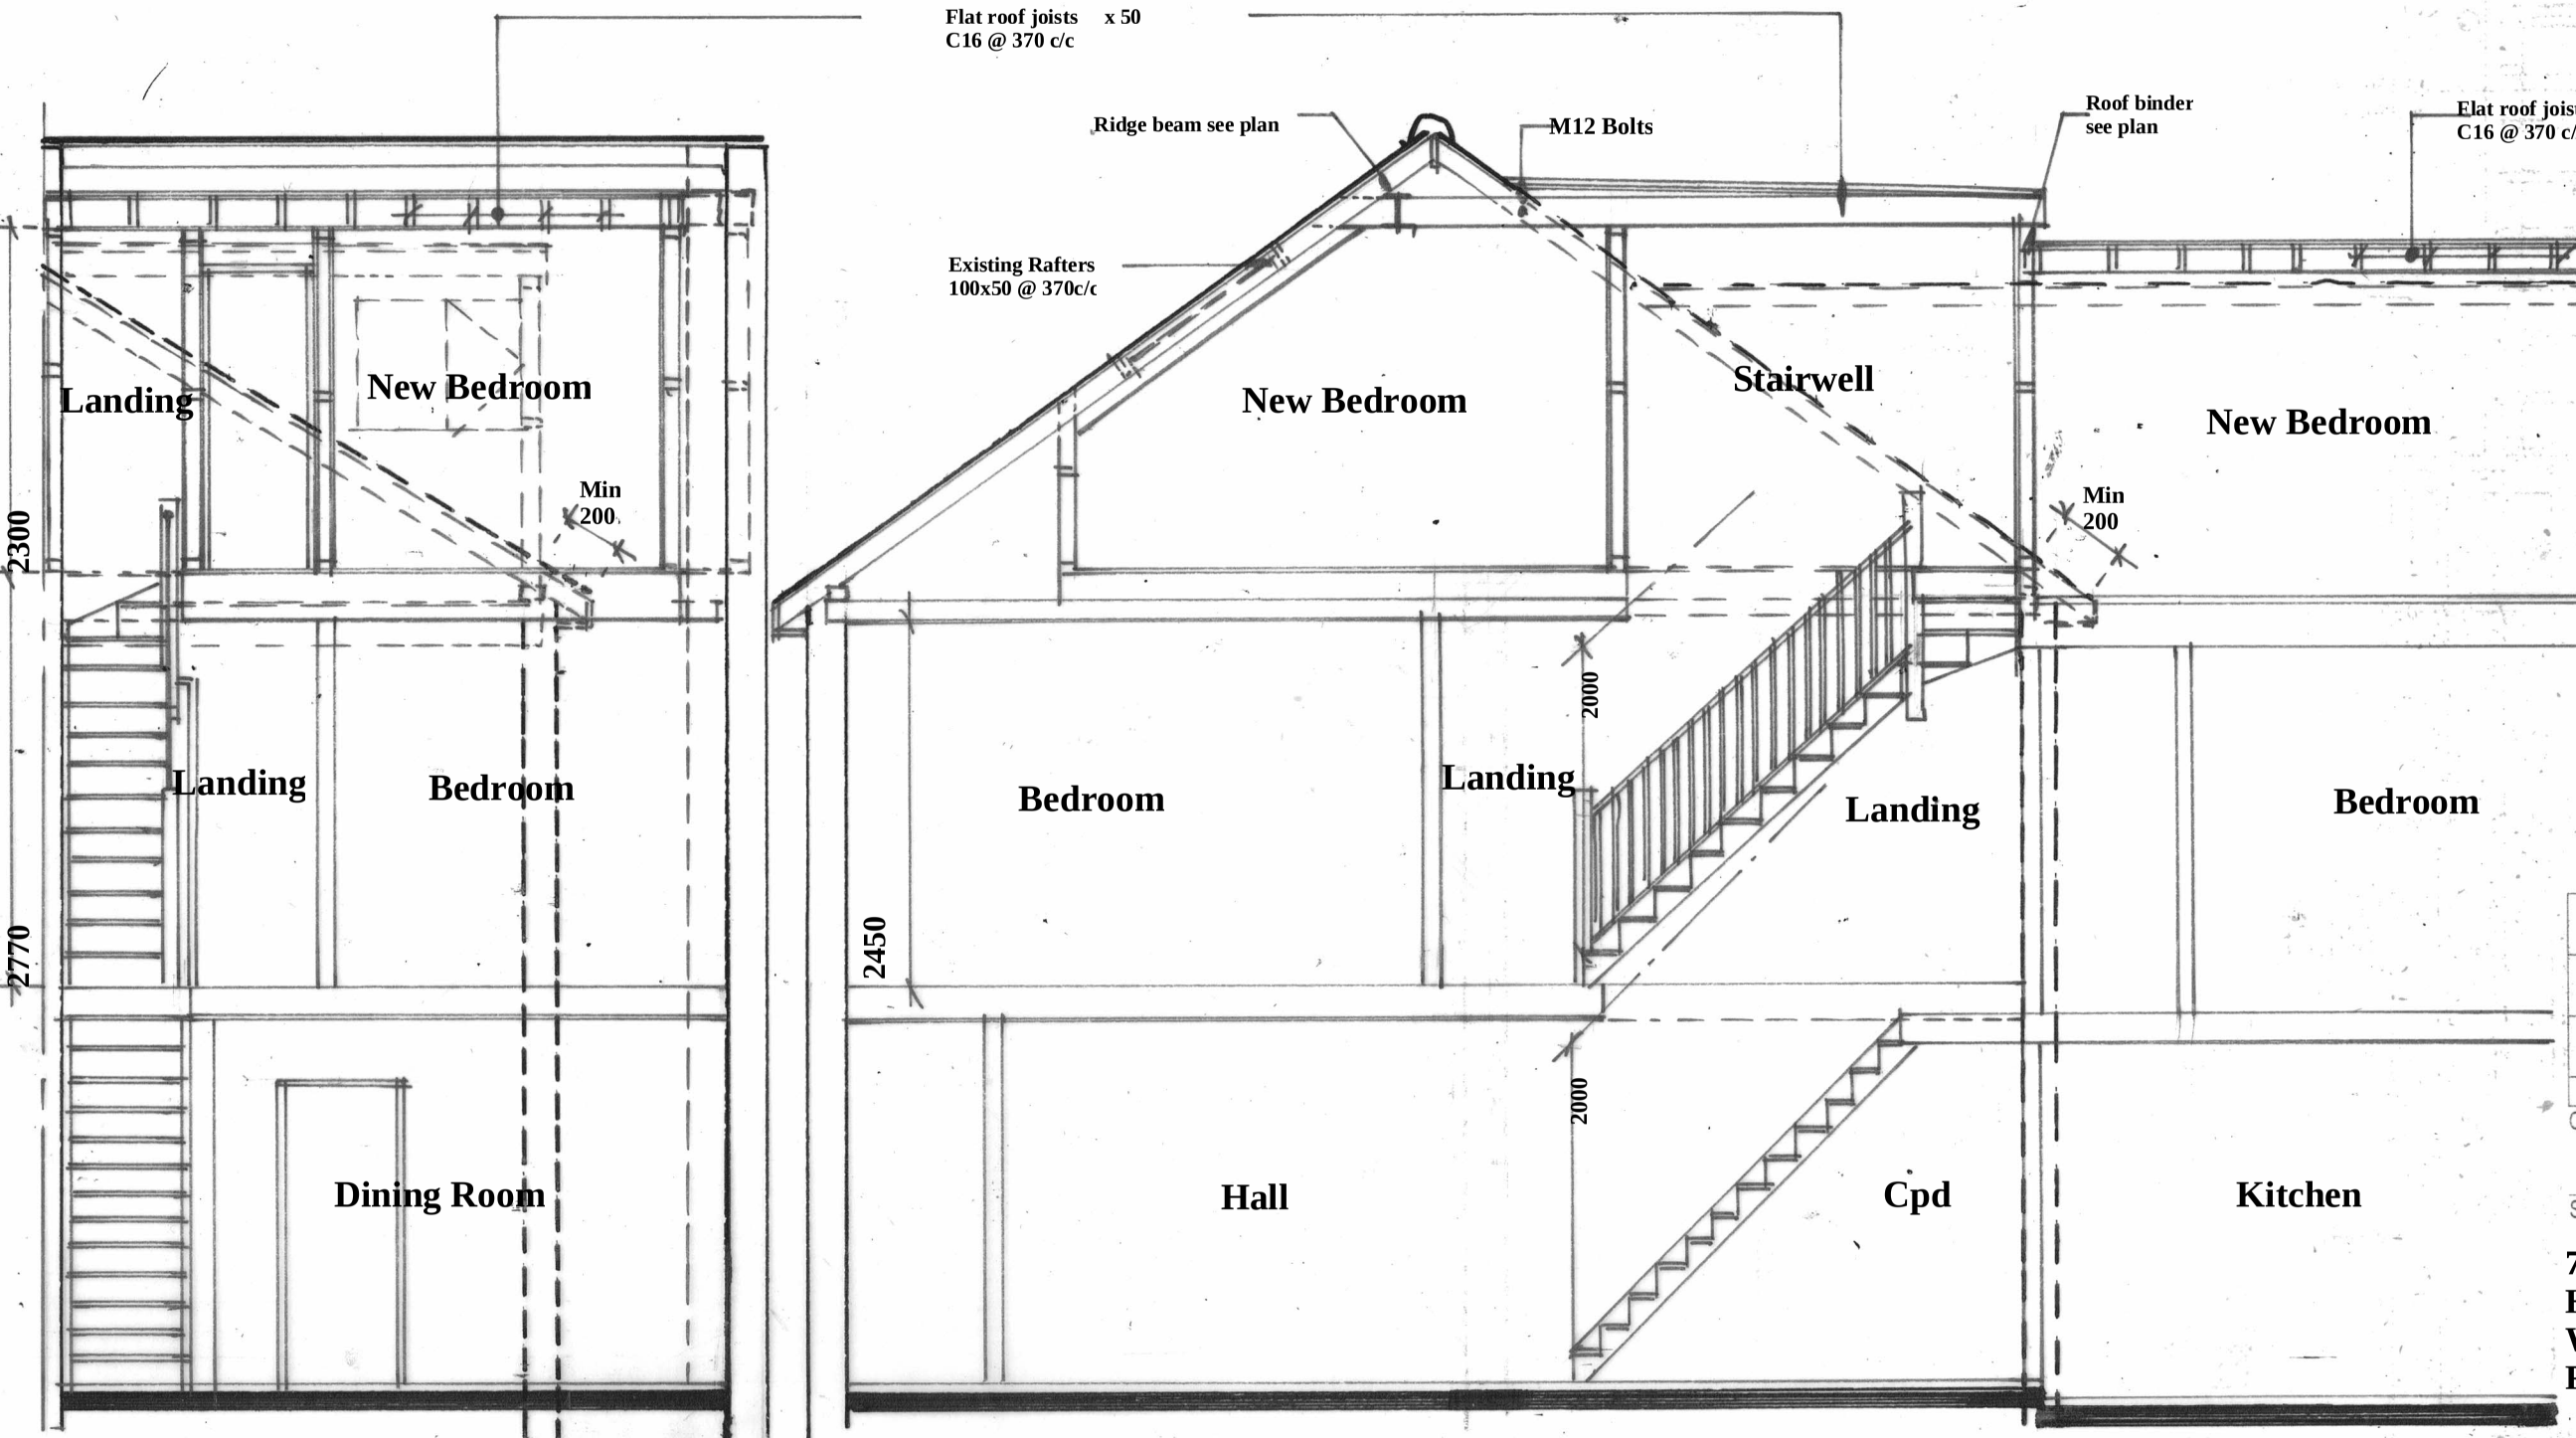

Section X-X

Section Y-Y

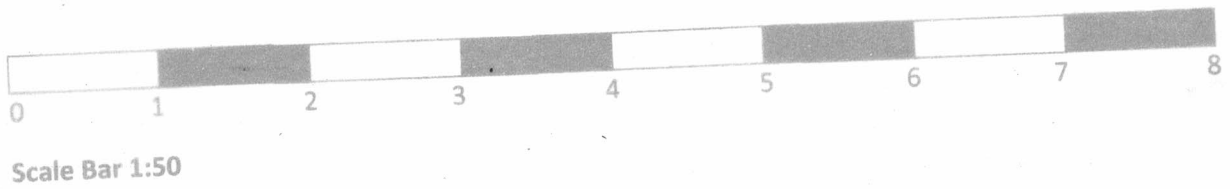

Amendments	Date

Client

Mr & Mrs Moon

Site Address

75 Millthorpe road
Horsham
West Sussex
RH12 4ER

Proposal **Loft Conversion**

Drawing Title **Sections**

Date **28/07/24** Drawn **S. Burrows**

Scales **1:50**

DWG NO. **S13267/3** REV