


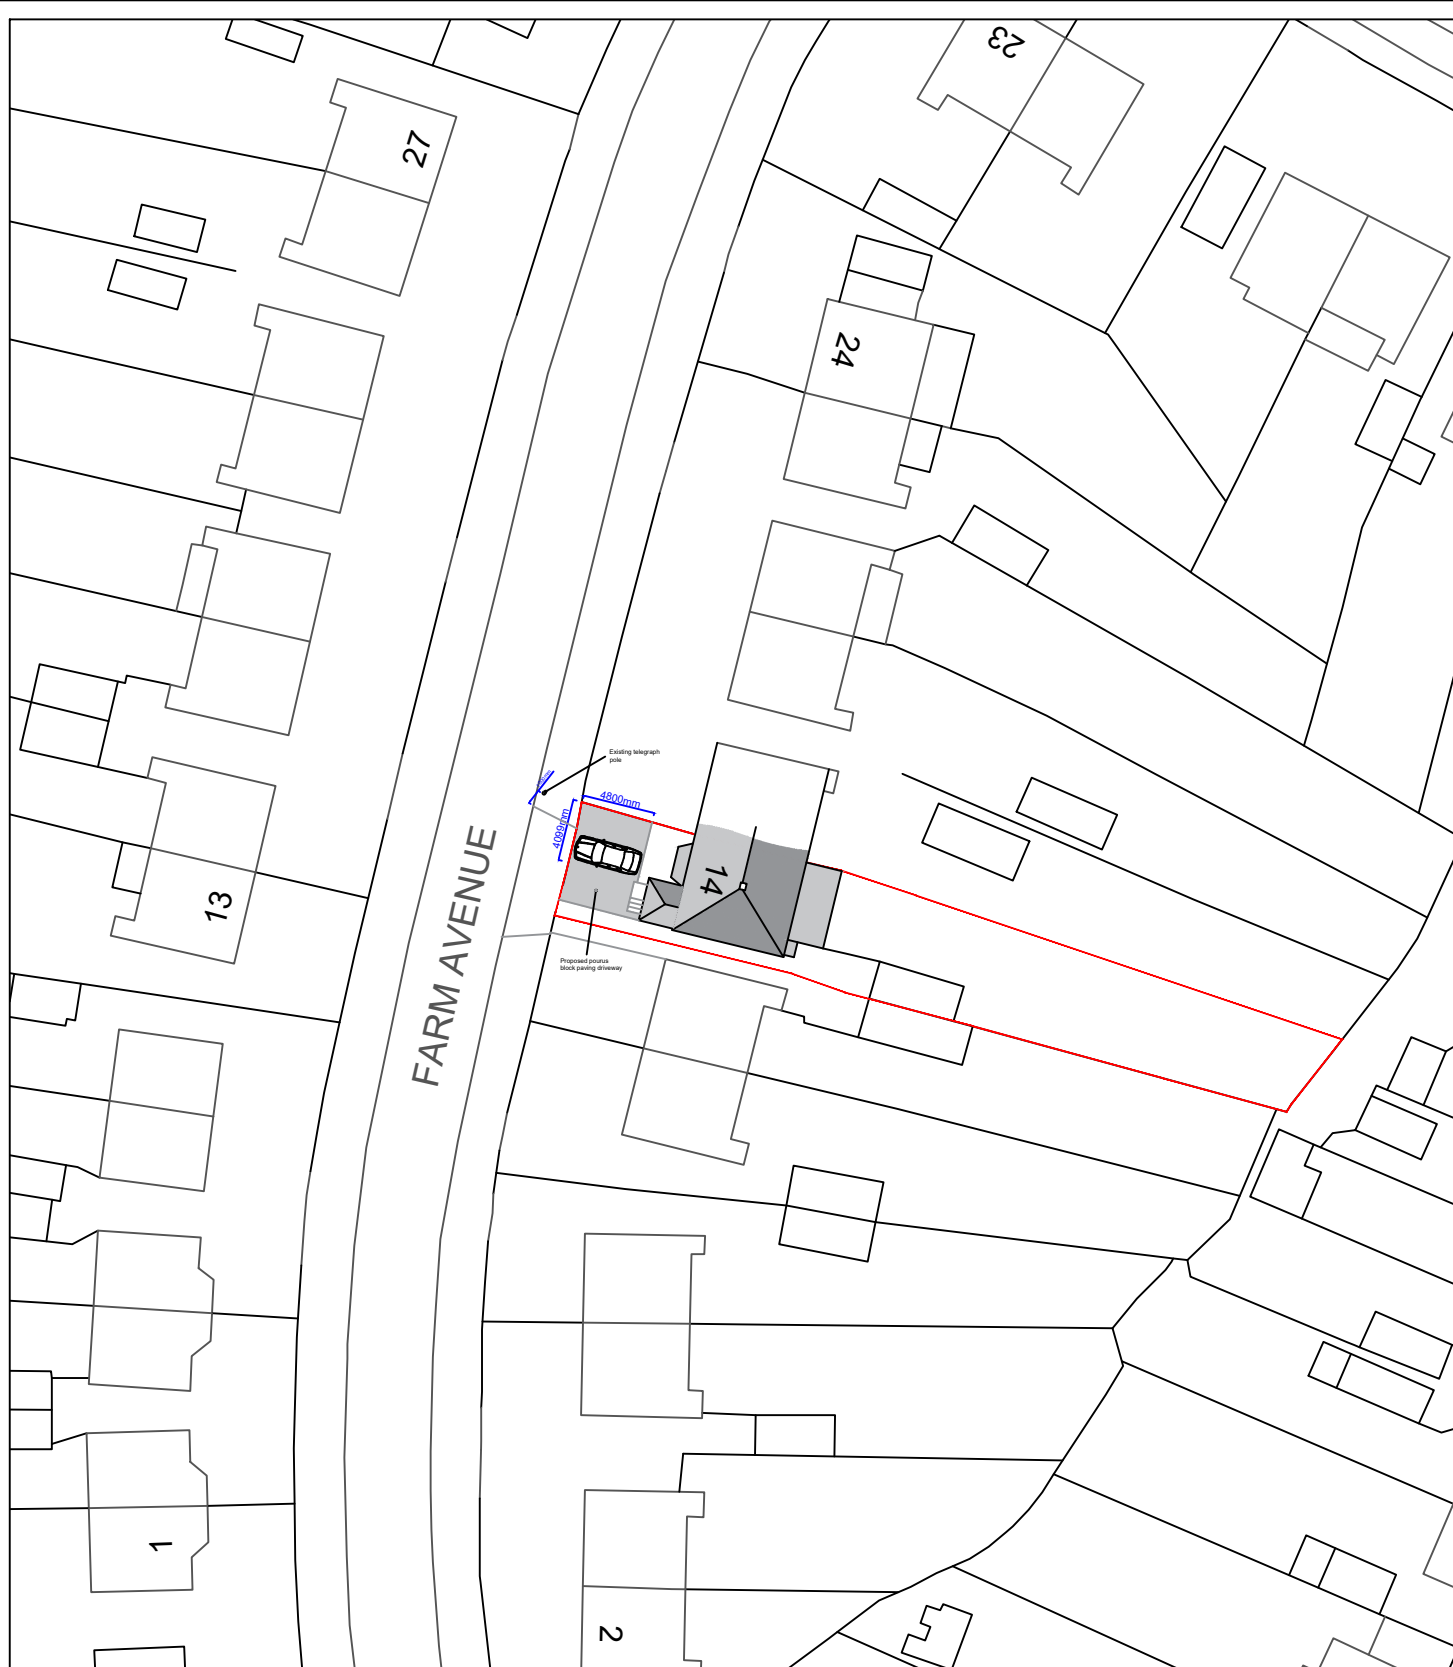

Scale Bar (1:500)



Revision: A June 2026 Drop kerb amended

address
14 Farm Avenue, Horsham, West Sussex, RH12 2JY

project
Proposed front porch and off road parking

title
Proposed Block Plan

scale 1:500 on A4	date March 2026	dwg no. 2026.501.04	revision A
----------------------	--------------------	------------------------	---------------

DOWNSVIEW
ASSOCIATES
Chartered Surveyors

Little Acoms
Hampers Lane
Storrington
West Sussex
RH20 3HZ

Tel: 01903 746367
Mob: 07525 844965

Email:
mail@downsview-surveyors.co.uk

