



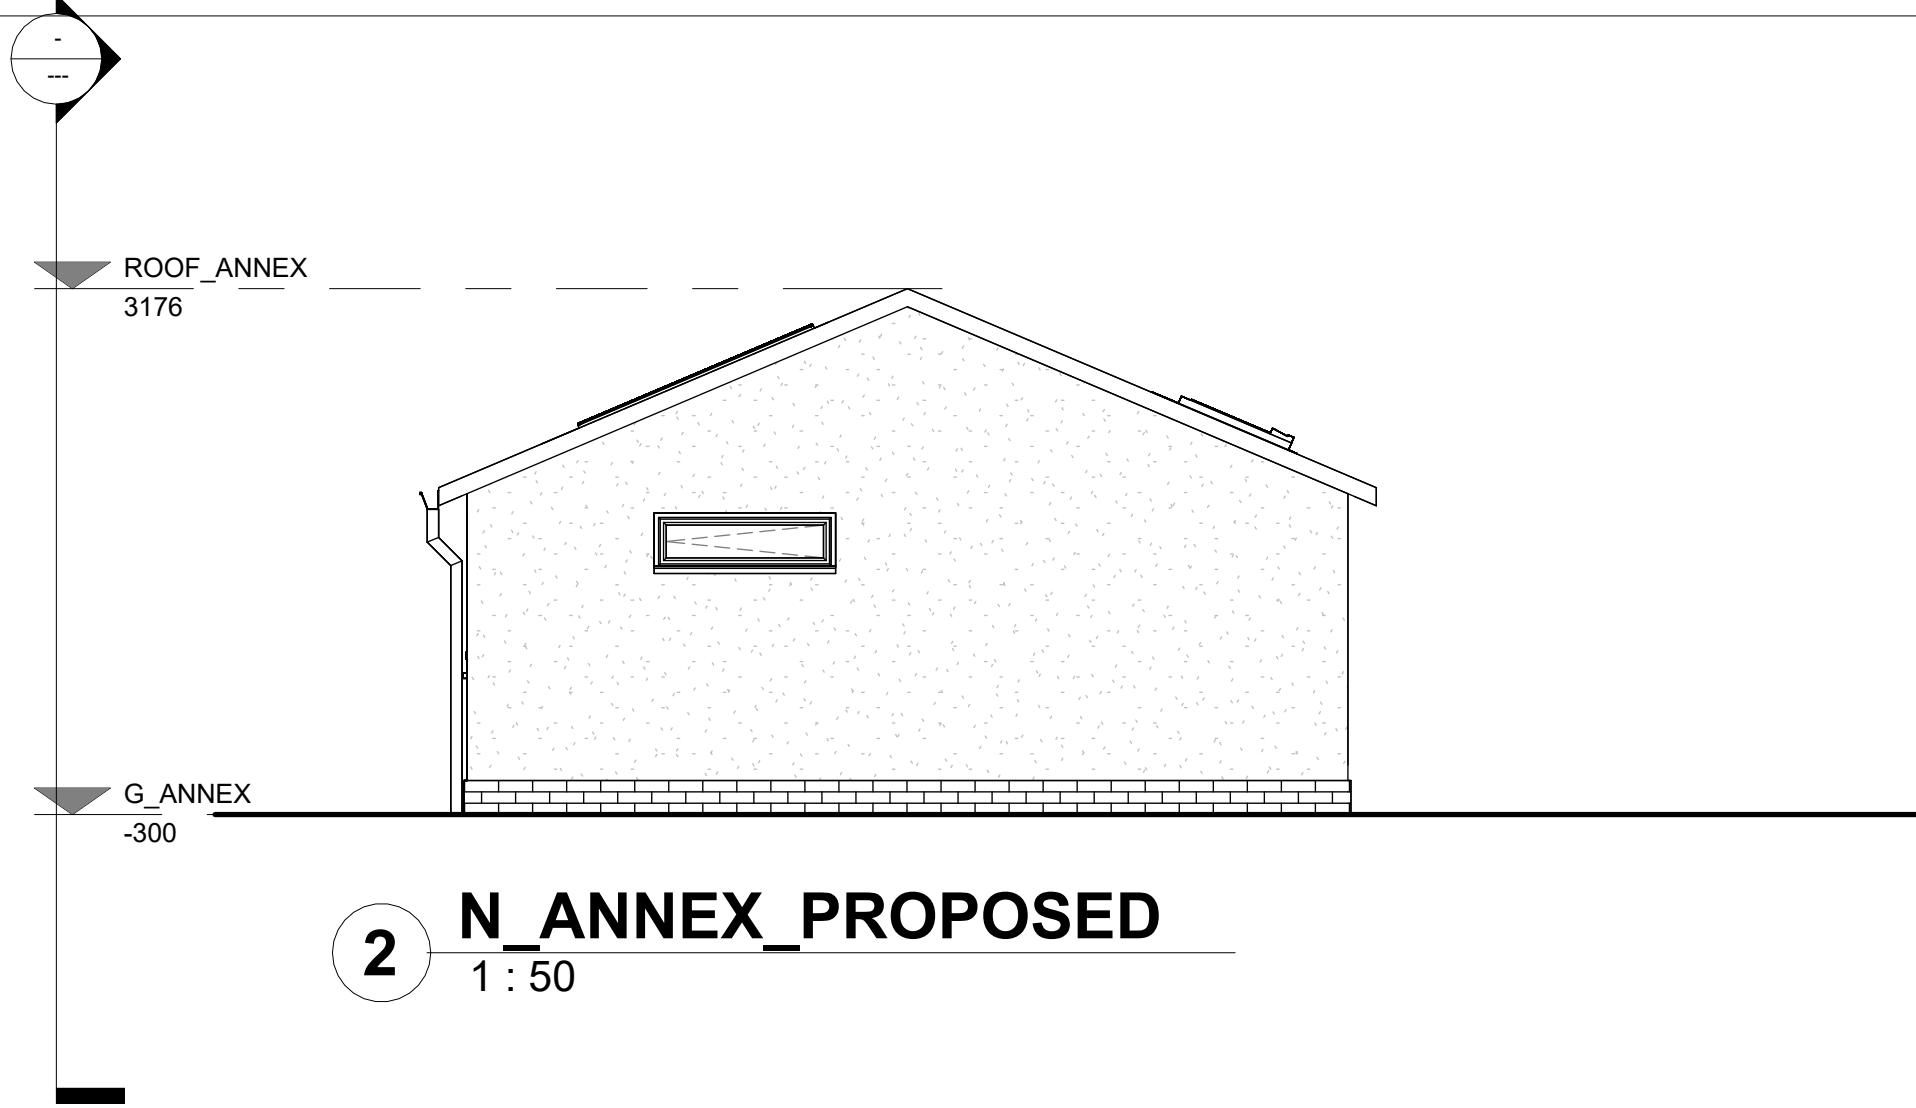


2 **N_ANNEX_PROPOSED**
1 : 50



1 **E_ANNEX_PROPOSED**
1 : 50

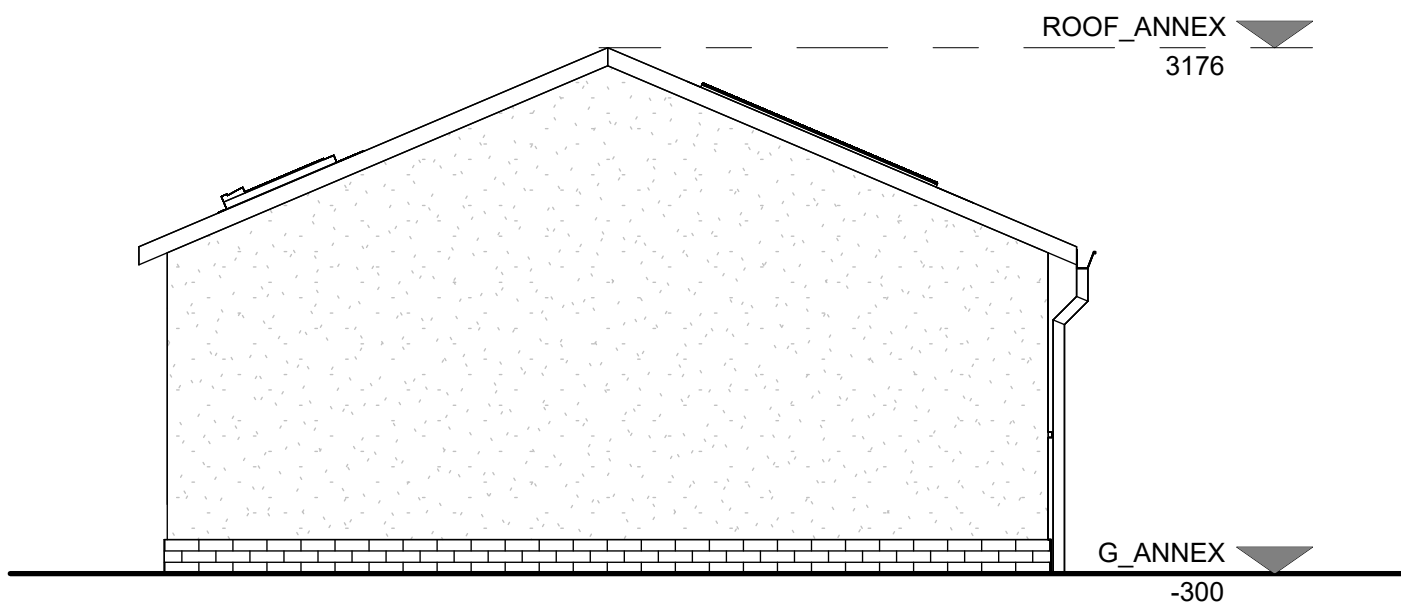

3 **S_ANNEX_PROPOSED**
1 : 50

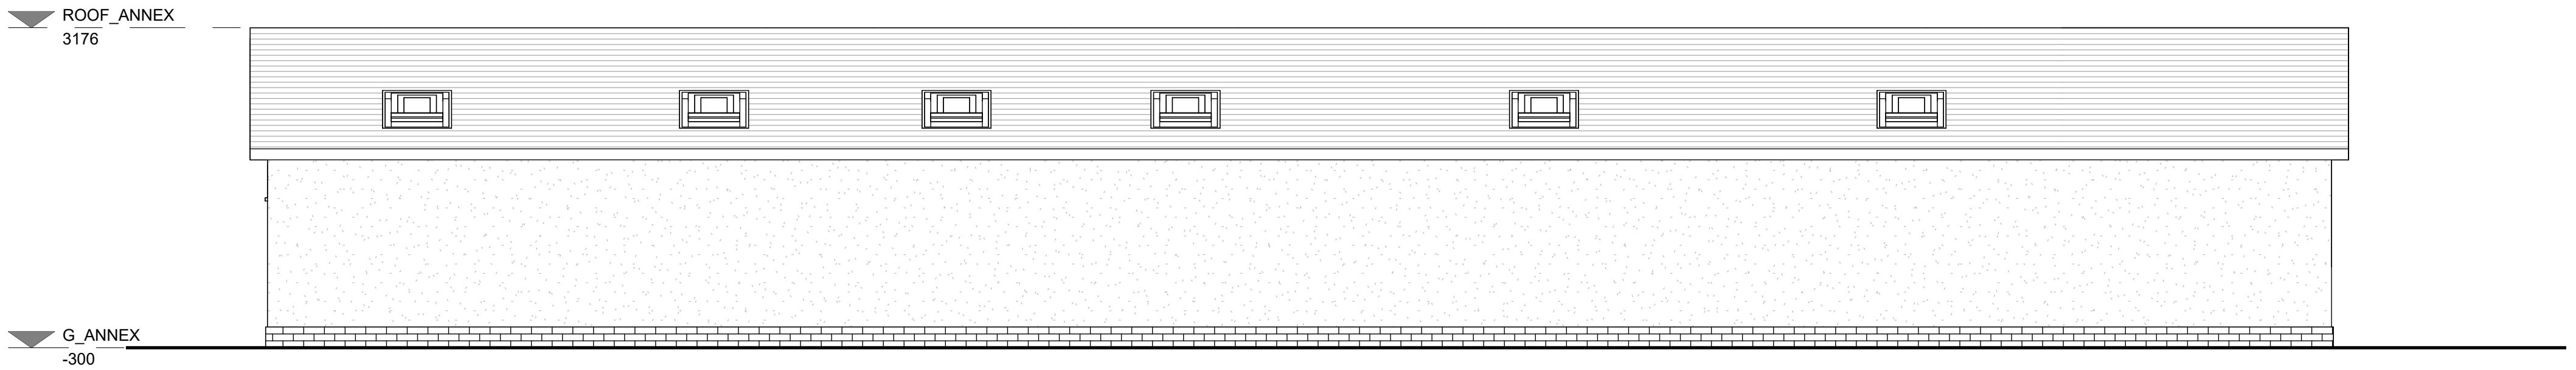

4 **W_ANNEX_PROPOSED**
1 : 50



ISSUE STATUS
ADDENDUM

CLIENT

TIM MITRA

PROJECT

PALMERS STUD

REV	DESCRIPTION	DATE
A	CONCEPT DESIGN	18.08.25
B	DETAILED DESIGN	10.09.25
C	DETAILED DESIGN	16.09.25
D	DETAILED DESIGN	22.09.25
E	FOR PLANNING	23.12.25
F	ADDENDUM	06.01.26

PROPOSED MATERIAL FINISHES

1. Roof

Pitched roof: corrugated to match the existing
Soffits & fascia: black painted timber
Downpipes & guttering: black uPVC

2. Walls

New walls: black cladding to match the existing

3. Windows & Doors

Windows: white PVC to match the existing
Doors: white PVC to match the existing

PROJECT ID

45829

DATE of ISSUE

30.06.25

SCALE (@ A1)

1 : 50

REV

F

TITLE

**ELEVATIONS ANNEX
PROPOSED**

DWG No.

A204

©2024