


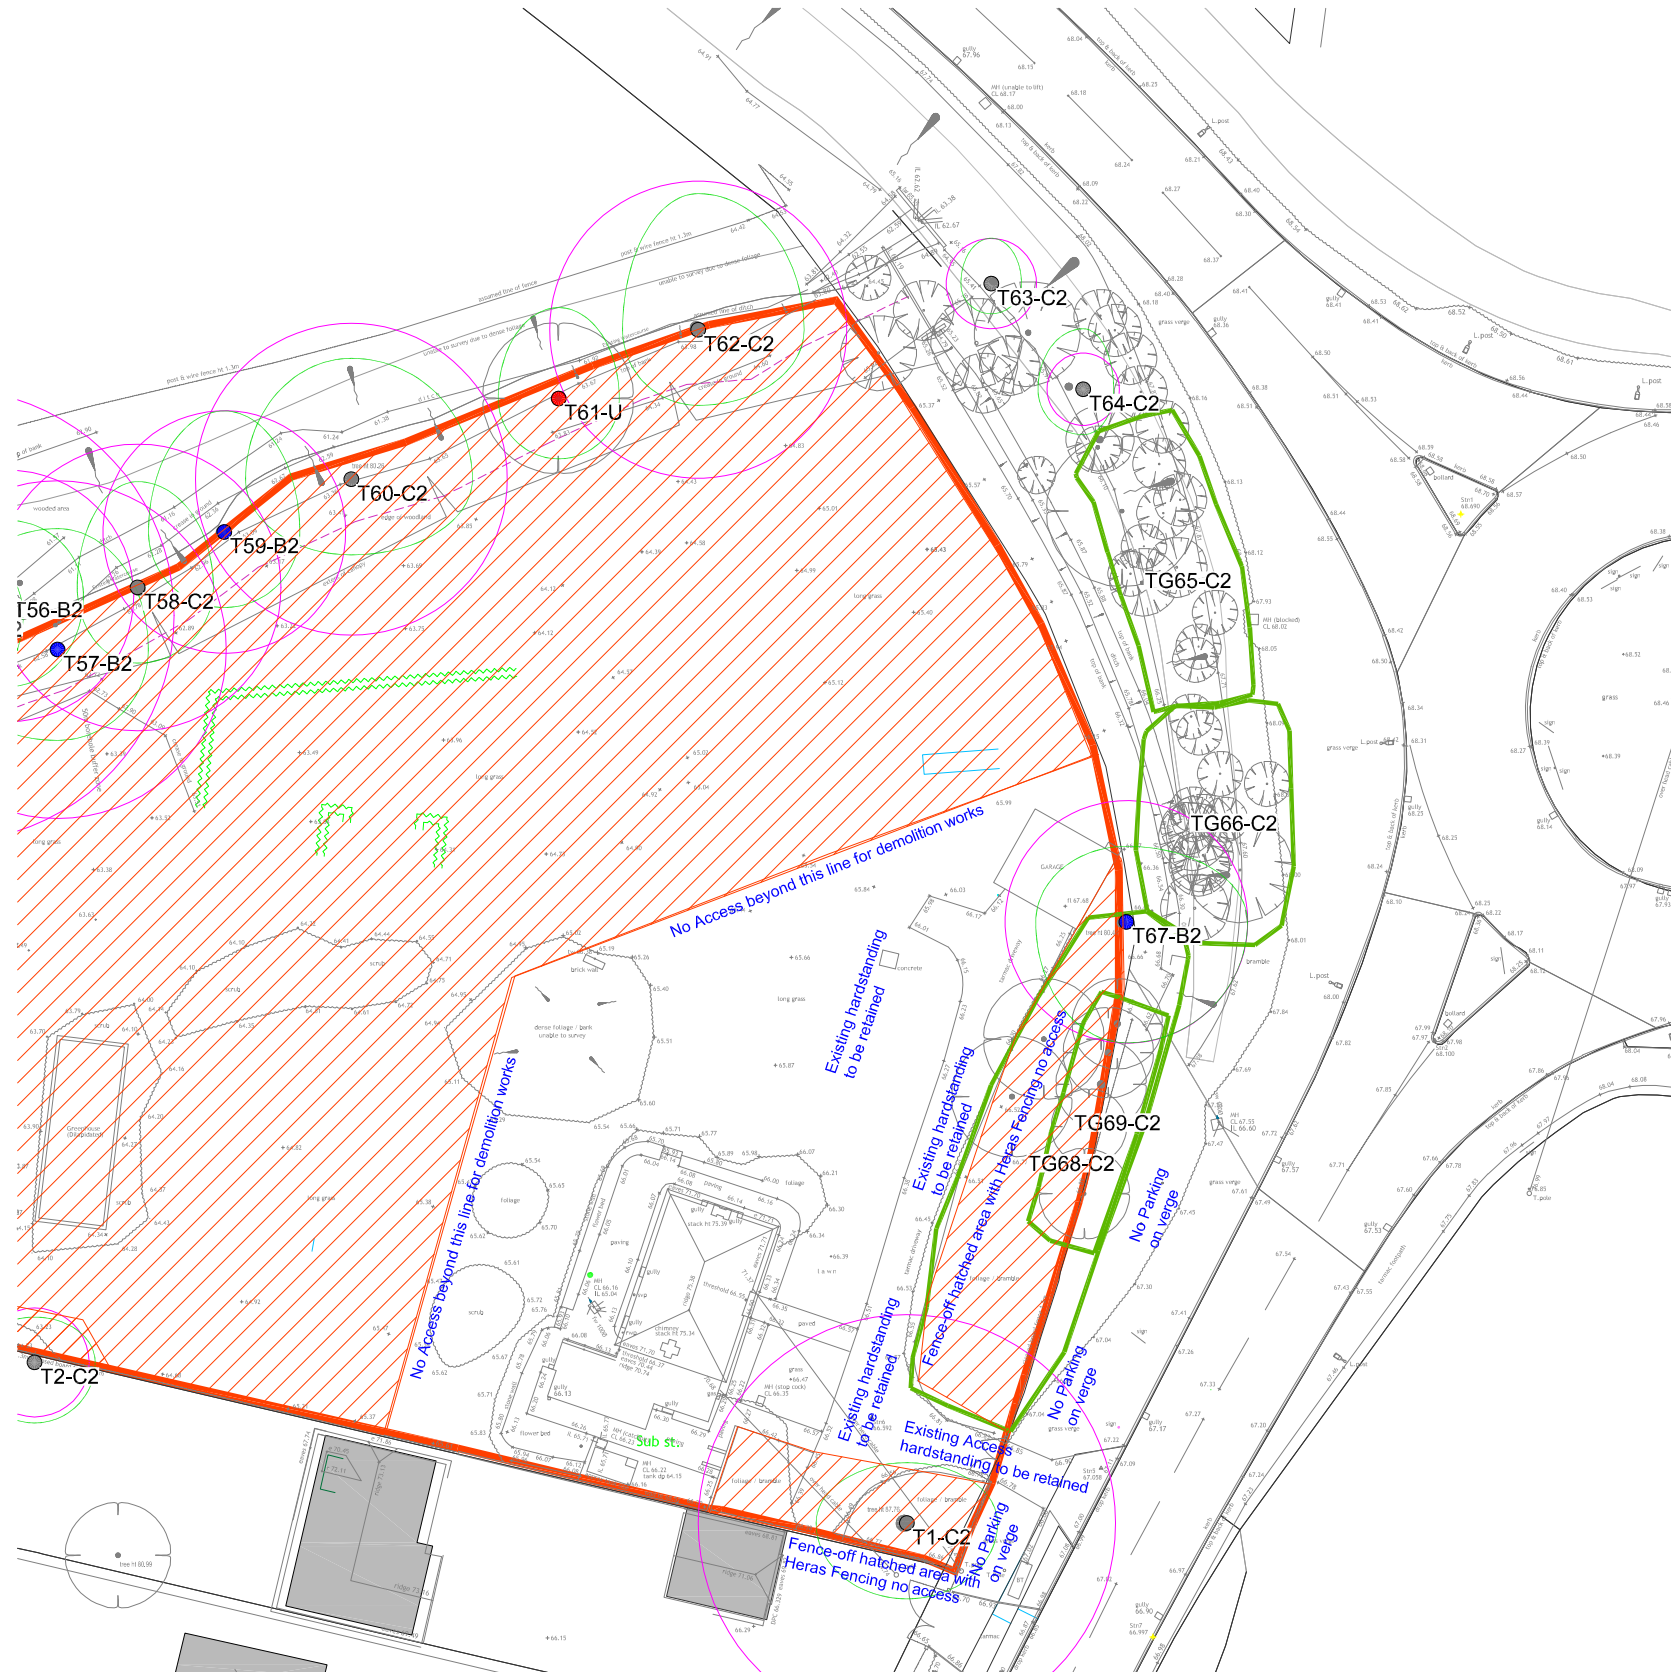

### Tree Protection Plan Key

Tree Protection Zone / Construction Exclusion Zone

Fence-off this area prior to any works commencing on site, no access during enabling, demolition works, all works within these areas to follow guidelines as outlined in the Arboricultural Report.

### Tree Survey Key

- Extent of Tree Canopy
- Theoretical Root Protection Area (RPA) (BS5837)
- BS5837 Category (See Below)
- Tree Survey Number- BS 5837 Category

BS 5837 Category

(See Tree Survey for further details)

- Category U** Red Canopy and Red Stem Disc (No RPA Shown)  
Those in such a condition that any existing value would be lost within 10 years and which should in the current context, be removed for reasons of sound arboricultural management.
- Category A** Green Stem Disc  
Those of high quality and value: -  
in such a condition as to be able to make a substantial contribution (a minimum of 40 years is suggested).
- Category B** Blue Stem Disc  
Those of moderate quality and value: -  
those in such a condition as to make a significant contribution (a minimum of 20 years is suggested)
- Category C** Grey Stem Disc  
Those of low quality and value: - currently in adequate condition to remain until new planting could be established (a minimum of 10 years is suggested), or young trees with a stem diameter below 150 mm.

The Copse, Worthing Road,  
Southwater, Horsham  
West Sussex RH13 9AT

Tree Protection Plan for Demoliton  
for  
Starbuild

Ruskins Tree Consultancy  
0333 4440050 info@ruskins-tree-consultancy.co.uk  
www.ruskins-tree-consultancy.co.uk

|             |              |            |     |
|-------------|--------------|------------|-----|
| Scale       | 1 : 200 @ A3 | Drawn by   | PW  |
| Date        | 24/11/2025   | Checked by | JFG |
| Project No. | 0625-100701  |            |     |
| Dwg. No.    | TSP-01 Rev1  |            |     |