EXISTING GREEN HOUSE

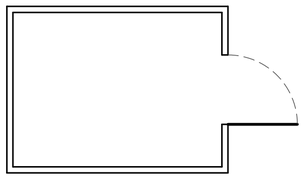

EXISTING FLOOR PLAN - 1:50@A2

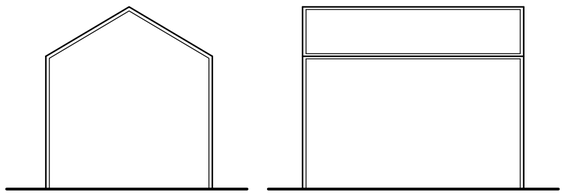

REAR ELEVATION

SIDE ELEVATION

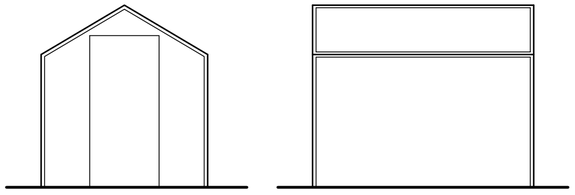

FRONT ELEVATION

SIDE ELEVATION

PROPOSED GREEN HOUSE

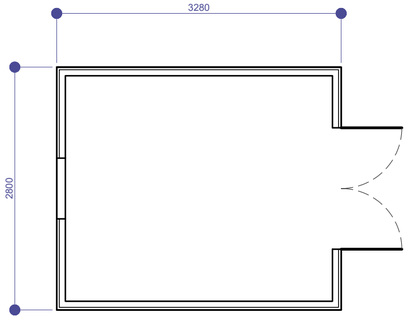

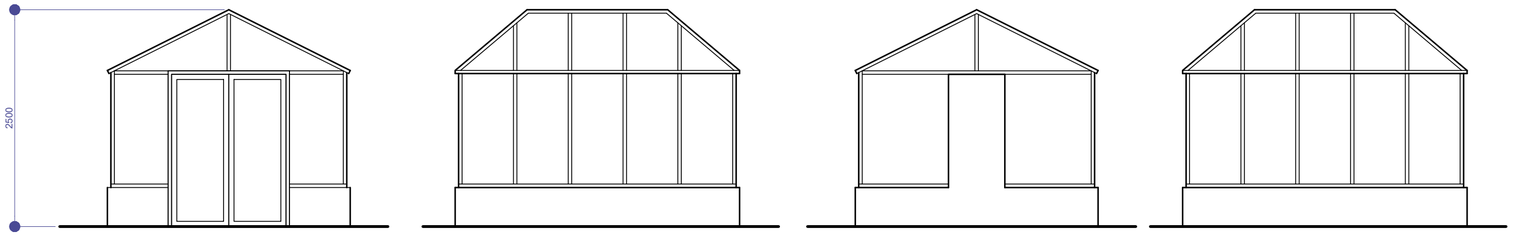

FRONT ELEVATION

SIDE ELEVATION

REAR ELEVATION

SIDE ELEVATION

CONTACT INFO

E: Scott@EllisdonArchitecturalAssociates.co.uk
W: WWW.EllisdonArchitecturalAssociates.co.uk
M: 07828 189525

SCALE BARS

0 1 2 3 4 5

REVISION	DESCRIPTION
0	
A	
B	

STATUS: PLANNING

CLIENT:	MR & MRS MARTIN
JOB REF:	566
DRG. NO:	01
TITLE	EXISTING PLANS
DATE:	MARCH 2025
SCALE:	1:50@A2

SITE ADDRESS:

HIGHFIELD
THE STREET
THAKEHAM
RH20 3EP