
Location Plan

Site Address: **35, Shooting Field, Steyning, BN44 3RQ**

PlanningPortal

Date Produced: **31-Mar-2025**

Scale: **1:1250 @A4**

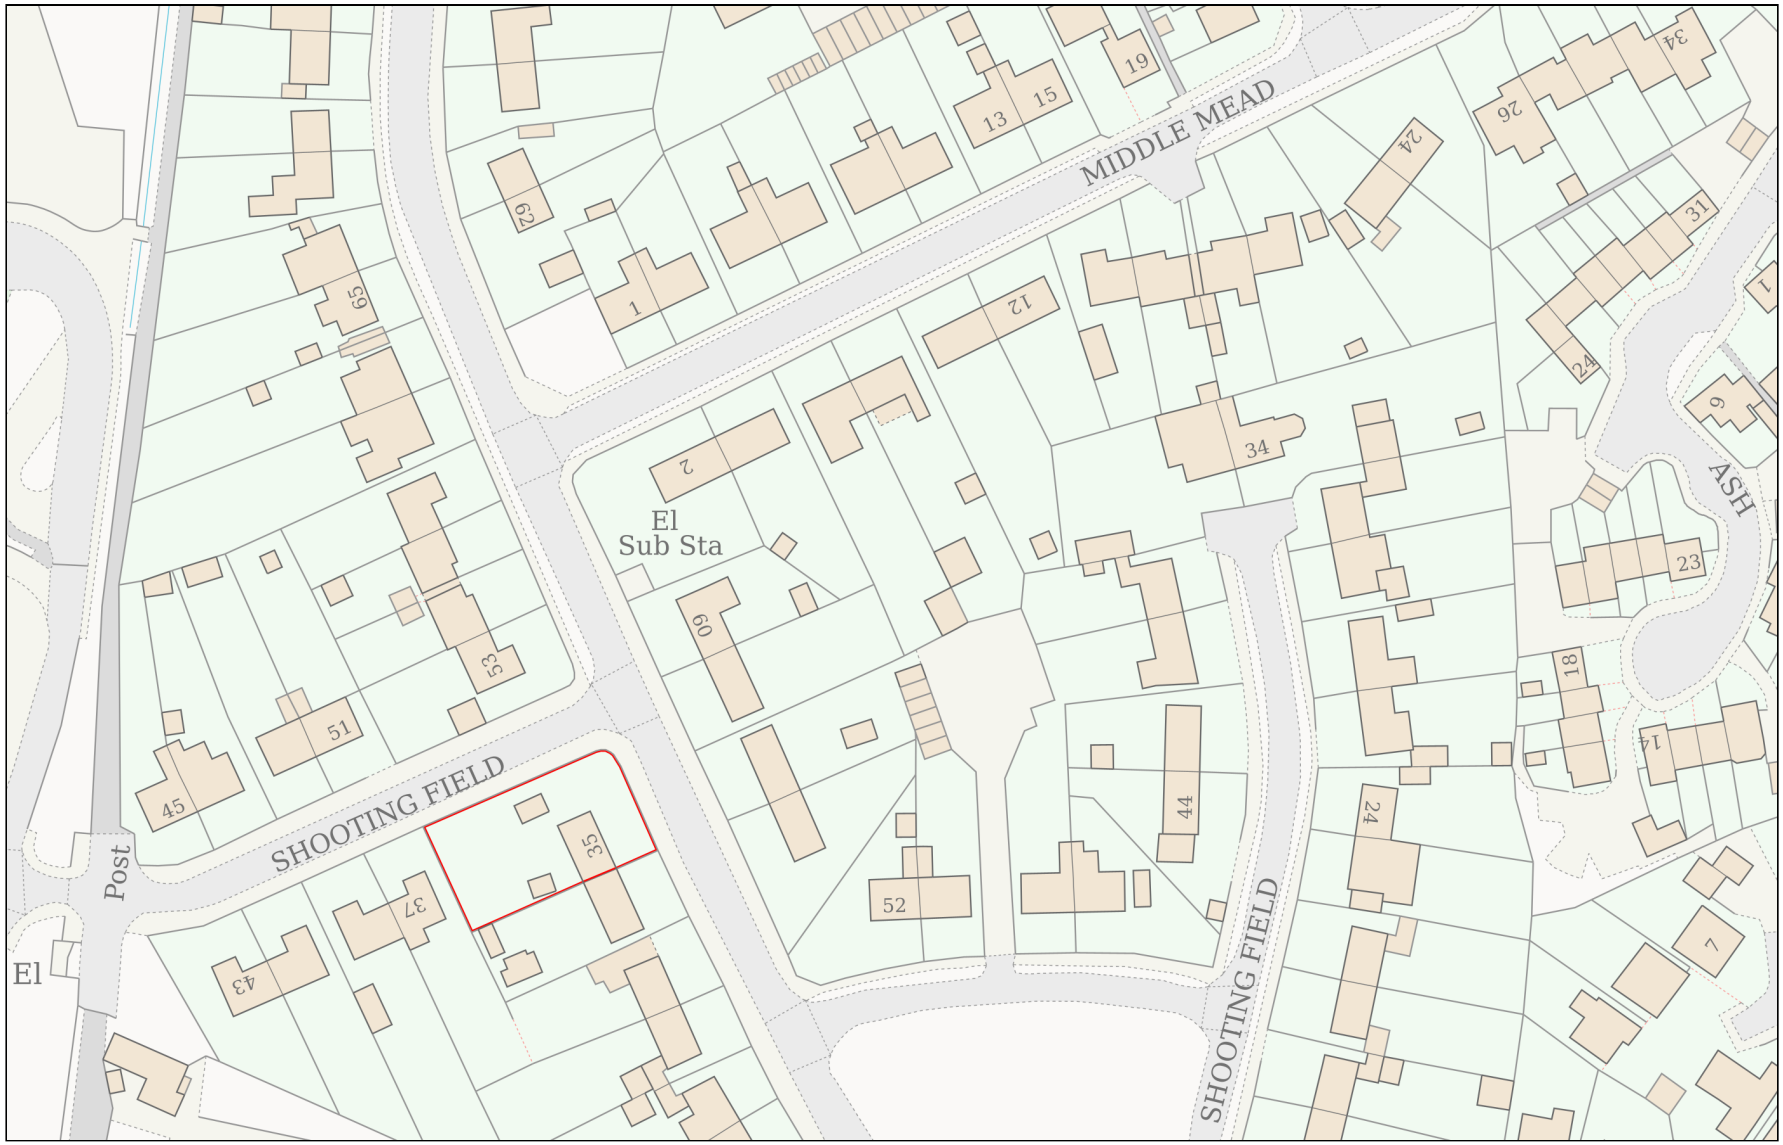

Planning Portal Reference: **PP-13899884v1**

Powered By TerraQuest

© Crown copyright and database rights 2025 OS 100042766