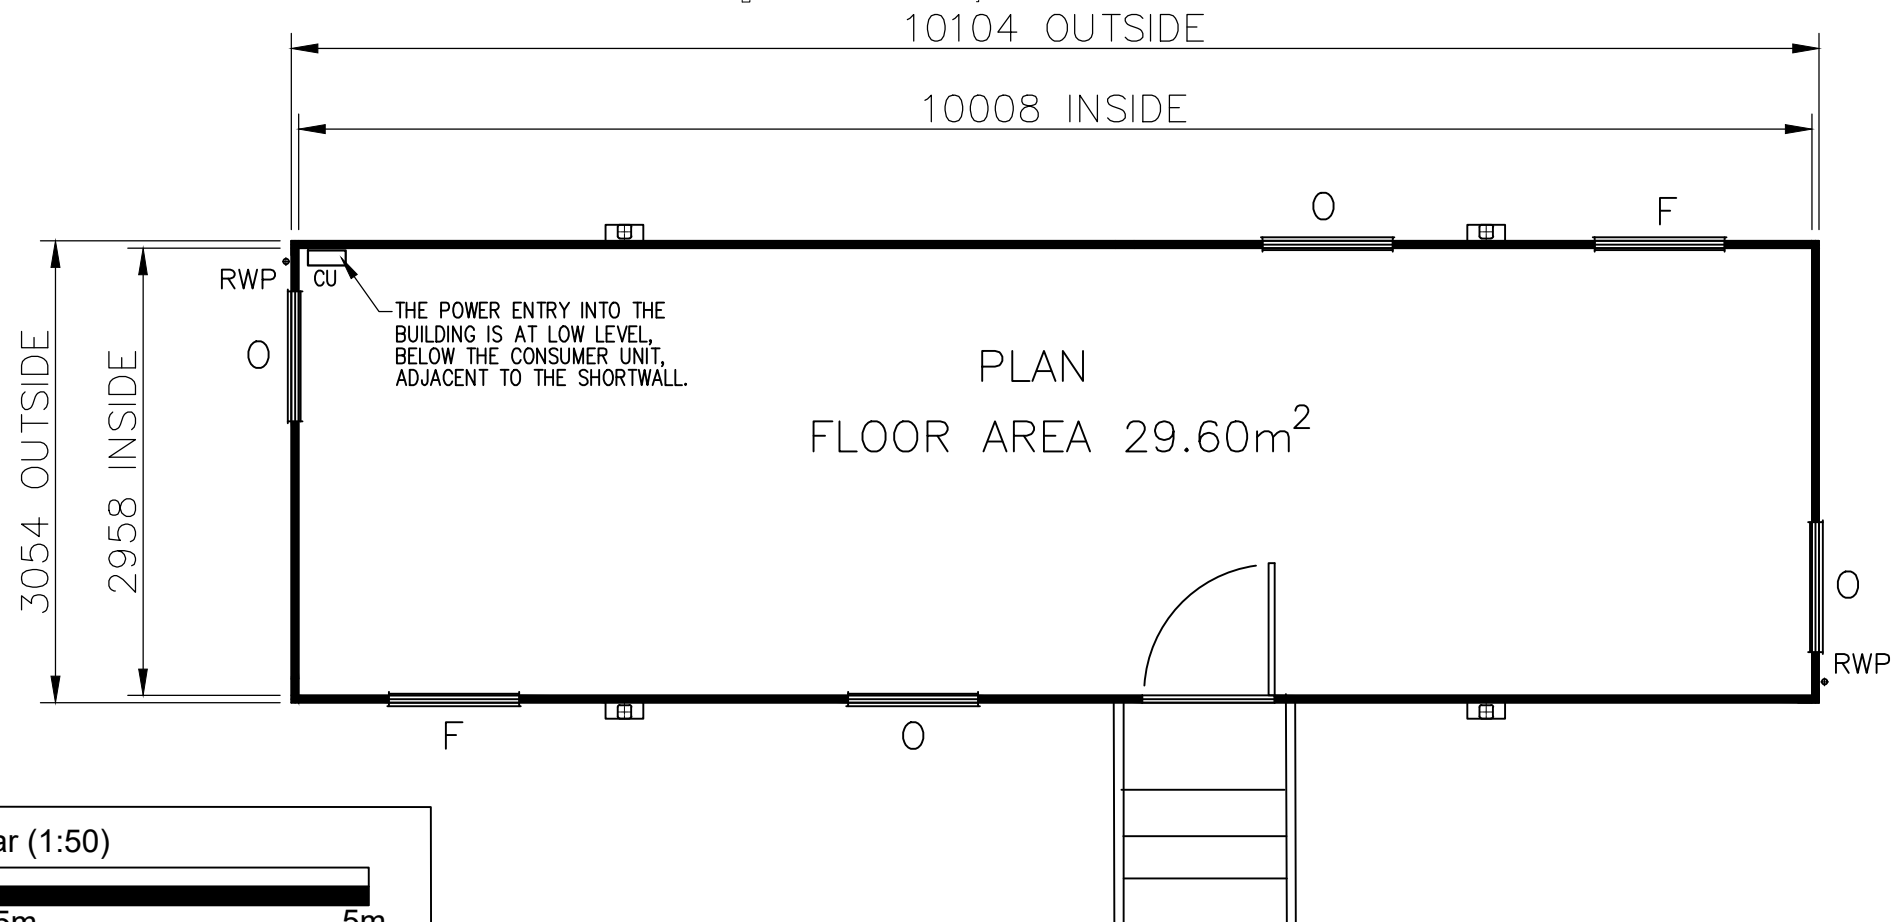
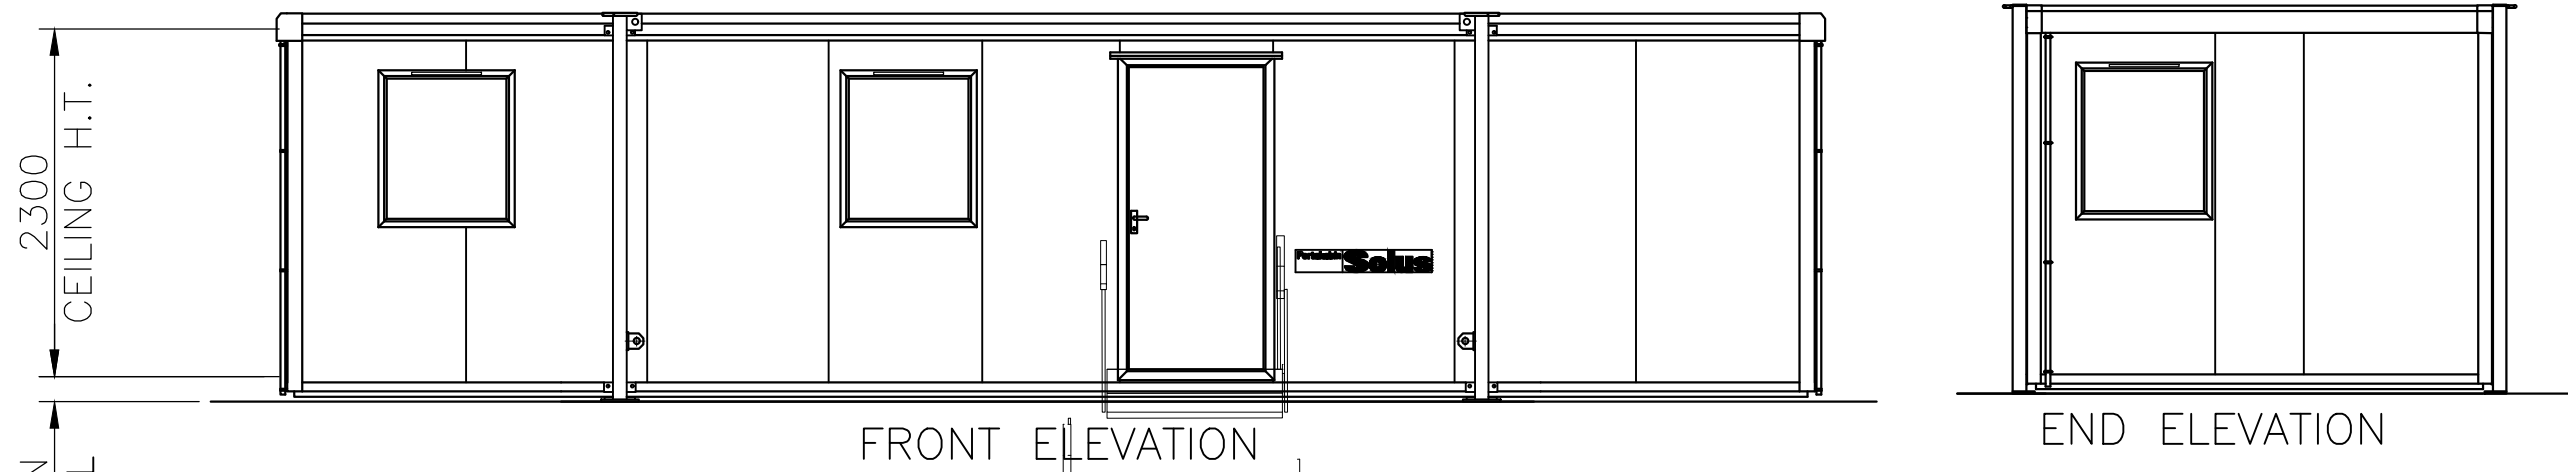
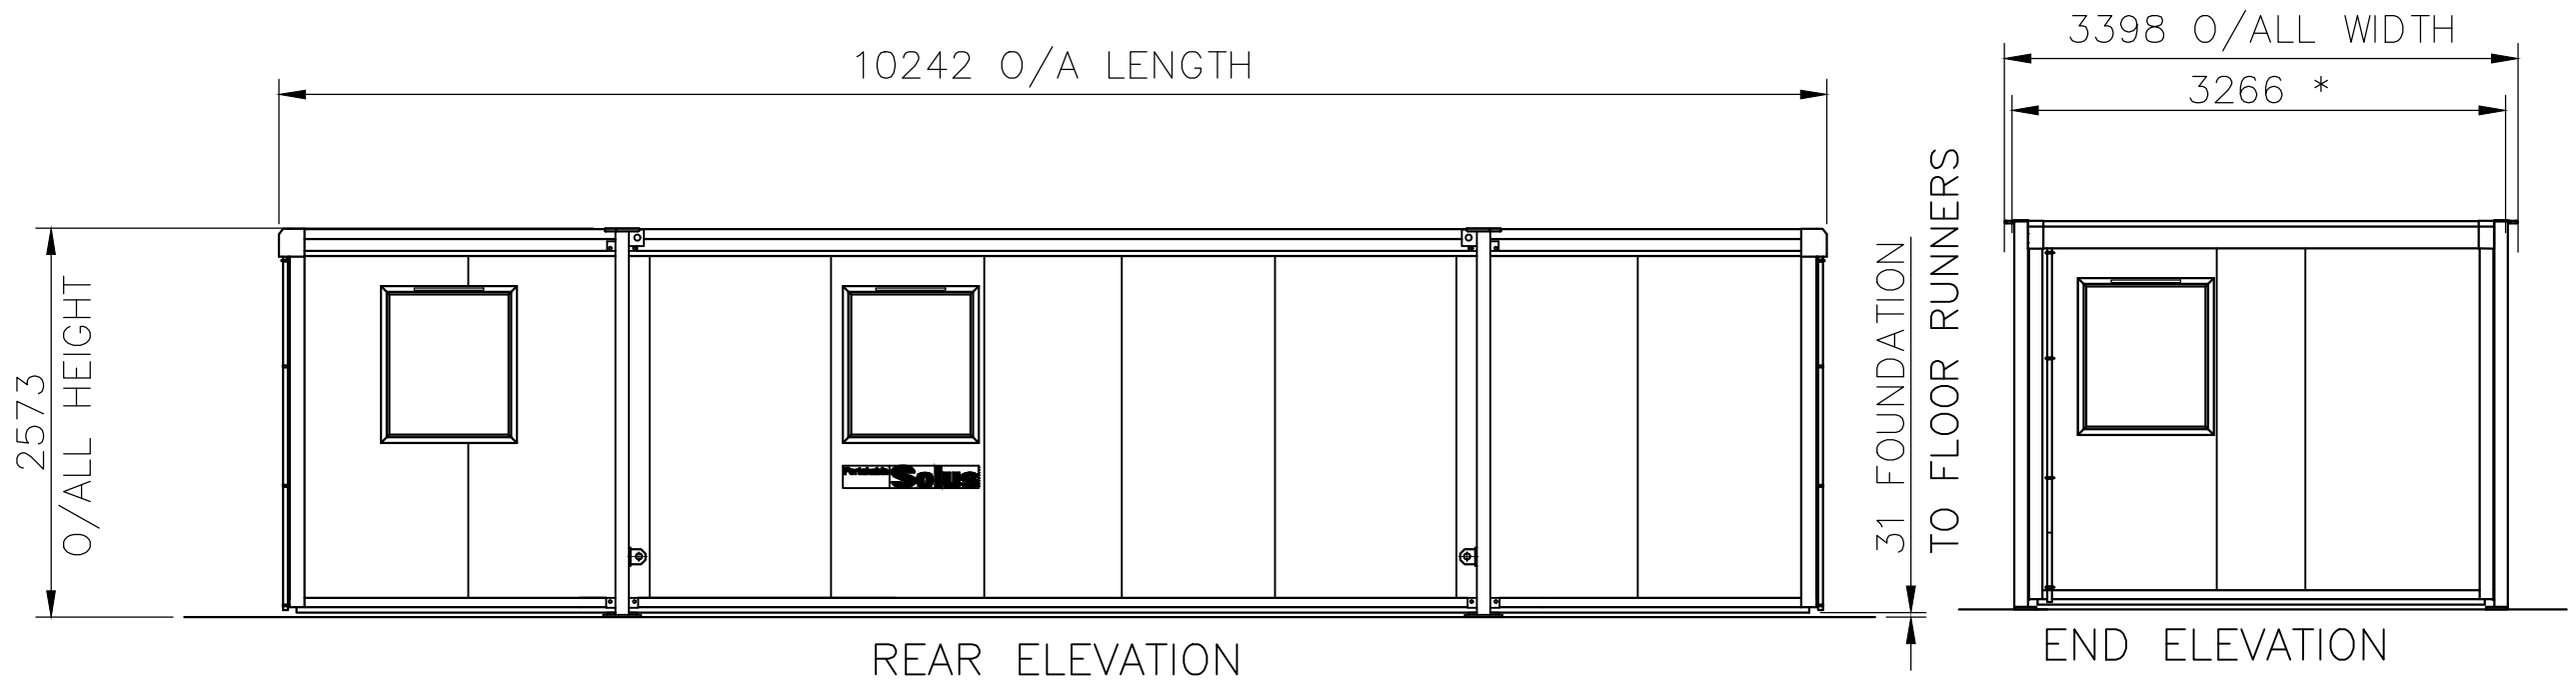


|                                                                                                 |      |
|-------------------------------------------------------------------------------------------------|------|
| <b>Portakabin</b>                                                                               | REV: |
| <b>The College of Richard Collyer</b><br>Office building SL102<br>Floor and Elevations proposed |      |
| Date: 07.03.2026                                                                                |      |
| Scale : 1:50 @ A3                                                                               |      |
| Dwg No: 04KT                                                                                    |      |