


Elevation D - Proposed Bin Store Looking East

Scale 1:50 @ A1

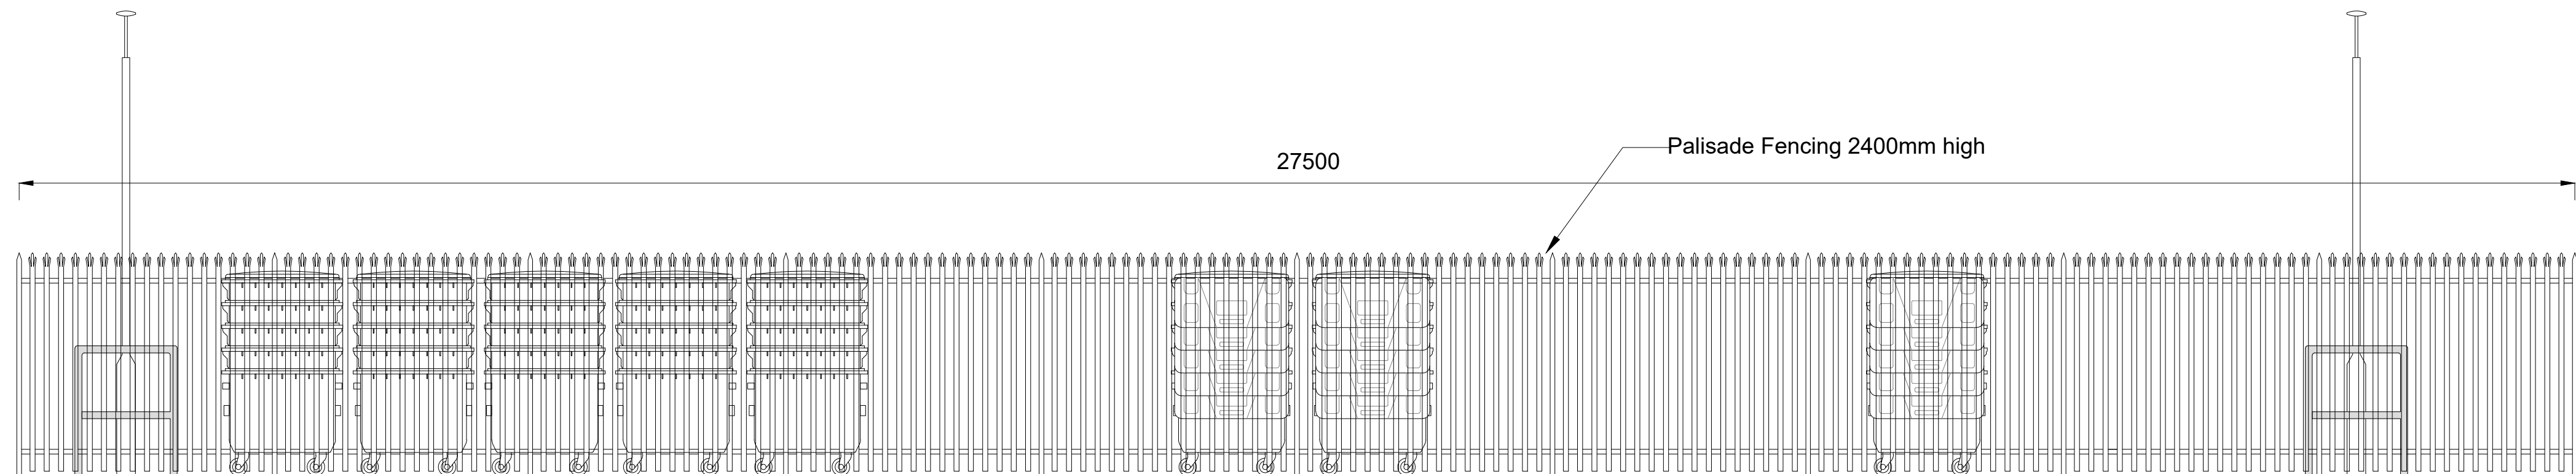


Elevation C - Proposed Bin Store Looking South

Scale 1:50 @ A1




ELEVATIONS
scale 1:50

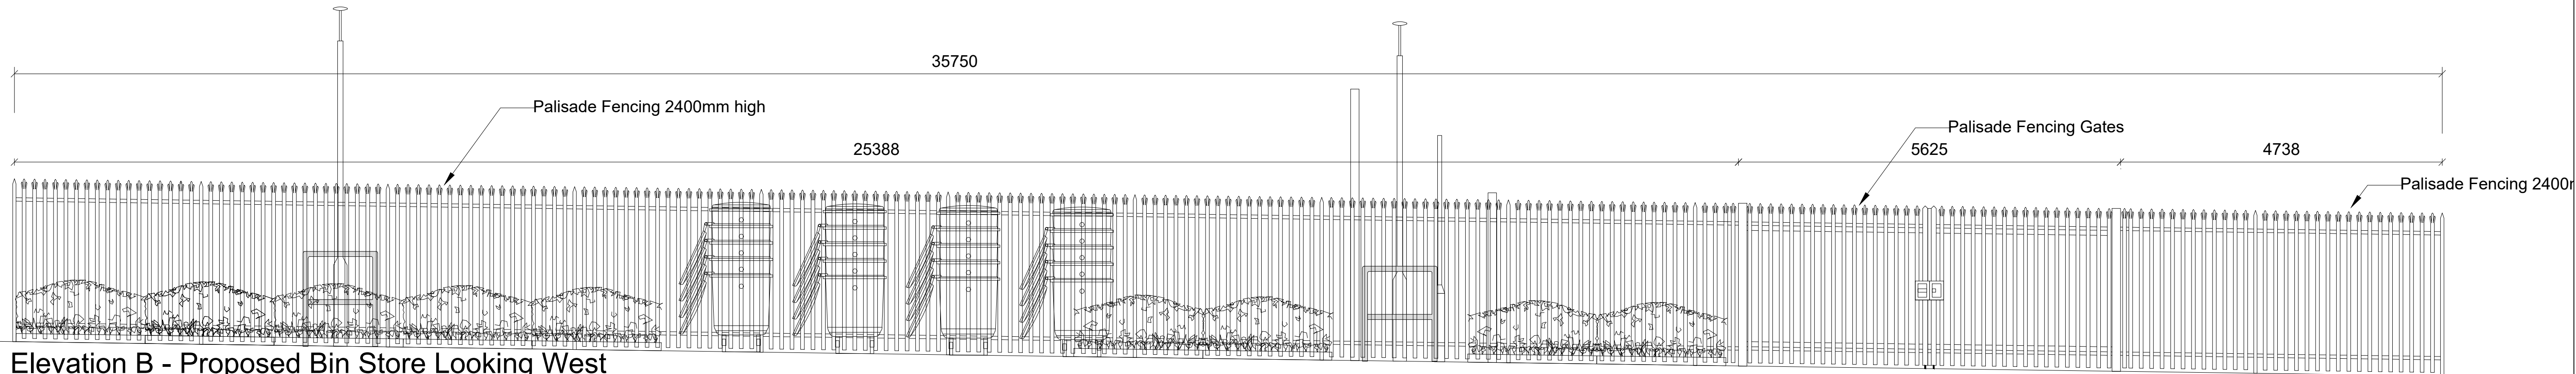

Elevation B - Proposed Bin Store Looking West

Scale 1:50 @ A1

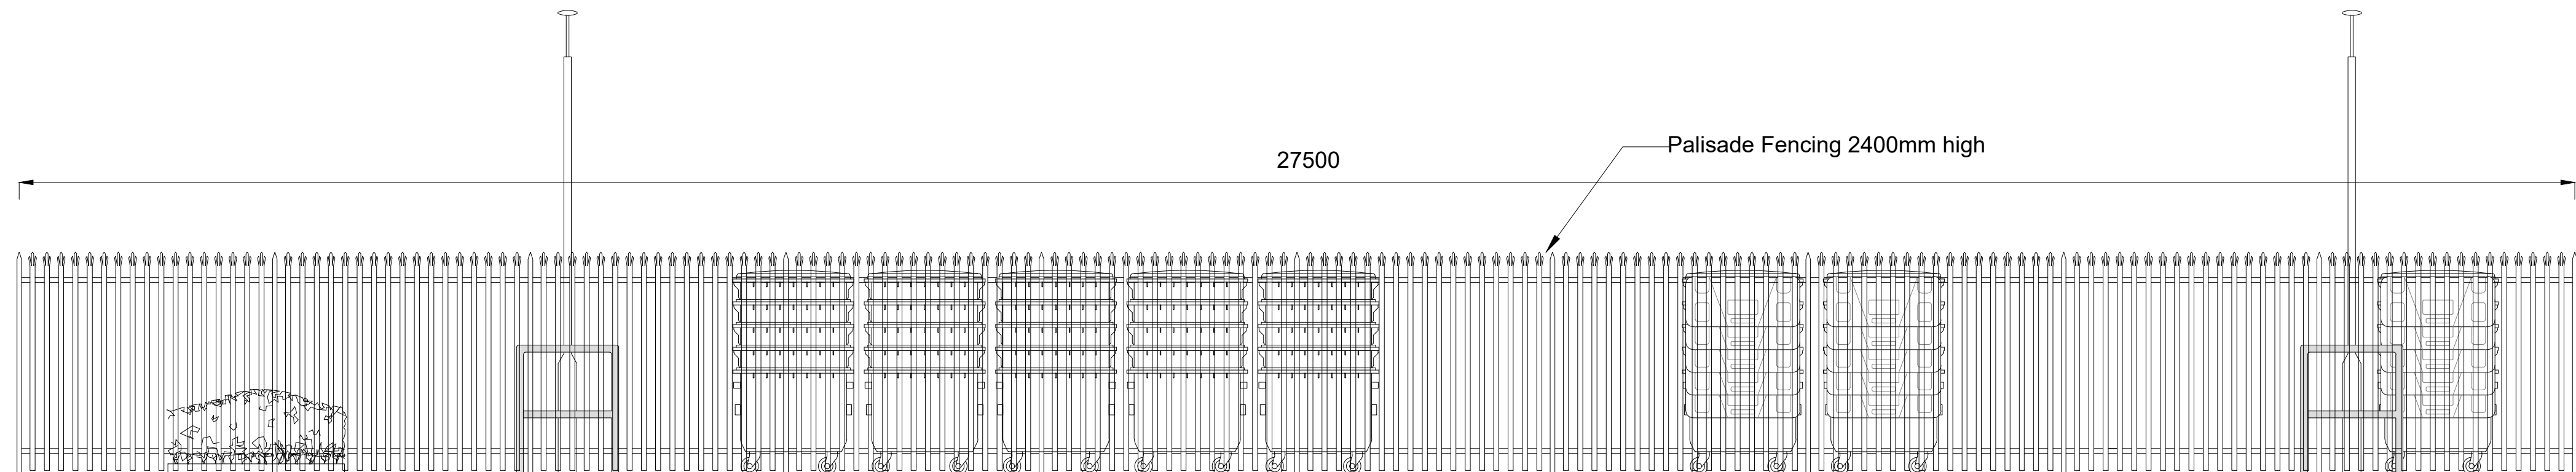

Elevation A - Proposed Bin Store Looking North

Scale 1:50 @ A1

A Council address amended	
Project	Bin Storage at Hop Oast Park & Ride Site Worthing Road, Horsham
Title	Proposed Elevations
Scale	as shown @ A1
Drawn	nhw
Checked	
Date	Jan 2025
Project No.	
Drawing No.	HOPC / 03
Revision	A
 Horsham District Council	
Propert & Facilities	
Albery House, Springfield Road, Horsham, West Sussex RH12 2GB	
Tel: 01403 215100 Fax: 01403 215371 www.horsham.gov.uk	
Reproduced from the Ordnance Survey map with the permission of the Controller of Her Majesty's Stationery Office. Crown Copyright 2000. Unauthorised reproduction infringes Crown Copyright and may lead to prosecution or civil proceedings. SLA No. 100018563	